



**SCHEDULE OF PAINTING,
TILING & GRANITE
AND
SCHEMATIC DRAWING**

**LINK VILLA TYPE B/B1
INTERMEDIATE LOT**

**SCHEDULE OF PAINTING
COLOUR SCHEME**

FRONT ELEVATION



REAR ELEVATION




RIGHT ELEVATION

LEFT ELEVATION



Exterior

Interior

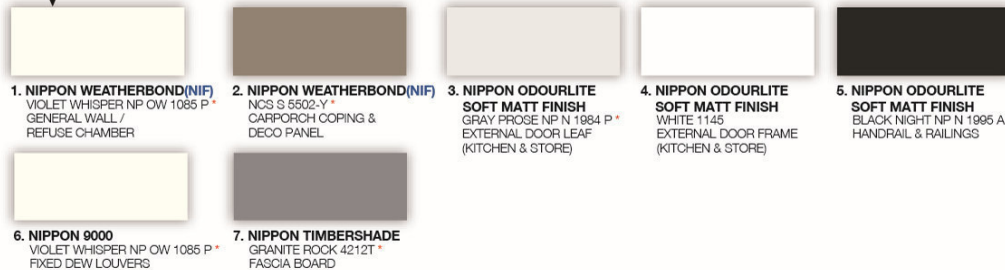

IMPORTANT NOTICE

1 Reference colours do not necessarily mean or imply such products are suitable for actual use under all conditions. Generally, we recommend EXTERIOR grade paints for external use, like NIPPON WEATHERBOND SOLAREFLECT.

2 For best result on product choice and proper usage, please refer to Nippon Paint Technical Data Sheet & Colour Chart.

3 Colours presented are as close as computer printers allow. We shall not be held responsible for any claims or expenses arising out of the reference colours proposed herein.

4 Closer shades are shown in the colour scheme booklet or colour chart.

REF NO. SA / 19 / 2257 / MARCH / SLR / IAN / CRM : 47195 / ALT G6

ITEM : SCHEDULE OF PAINTING COLOUR SCHEME

PHASE : 1A

PROPERTY TYPE : LINK VILLA 176 UNITS

No.	Brand	Item/Code	Location	Type
Interior				
1	NIPPON SUPER MATEX	WHITE 9102	CEILINGS	A,B & C
2	NIPPON SUPER MATEX	CRYSTAL WHITE 591	WALL	A,B & C
3	NIPPON ODOURLITE SOFT MATT FINISH	BLACK NIGHT NP N 1995 A	RAILINGS	A,B & C
4	NIPPON ODOURLITE GLOSS FINISH	BOSCO BLUE NP PB 1524 P	DOOR LEAF	A,B & C
5	NIPPON ODOURLITE GLOSS FINISH	WHITE 1145	DOOR FRAME	A,B & C
Exterior				
1	NIPPON WEATHERBOND (NIF)	VIOLET WHISPER OW 1085 P	GENERAL WALL / REFUSE CHAMBER	A, B & C
2	NIPPON WEATHERBOND (NIF)	NCS S 5502-Y	CARPORCH COPING & DECO PANEL	A, B & C
3	NIPPON ODOURLITE GLOSS FINISH	GRAY PROSE NP N 1984 P	EXTERNAL DOOR LEAF (KITCHEN & STORE)	A & B
4	NIPPON ODOURLITE GLOSS FINISH	GRAY PROSE NP N 1984 P	EXTERNAL DOOR LEAF (STORE)	C
5	NIPPON ODOURLITE GLOSS FINISH	WHITE 1145	EXTERNAL DOOR FRAME (KITCHEN & STORE)	A & B
6	NIPPON ODOURLITE GLOSS FINISH	WHITE 1145	EXTERNAL DOOR FRAME (STORE)	C
7	NIPPON ODOURLITE SOFT MATT FINISH	BLACK KNIGHT NP N 1995 A	HANDRIL & RAILINGS	A, B & C
8	NIPPON 9000	VIOLET WHISPER NP OW 1085 P	FIXED DEW LOUVERS / FENCING	A, B & C
9	NIPPON TIMBERSHADE	GRANITE ROCK 4212T	FASCIA BOARD	A, B & C
10	NIPPON WEATHERBOND (NIF)	HUNNY'S HUT NP BGC 1718 T	FEATURE WALL	C
11	NIPPON WEATHERBOND (NIF)	DRY WHEAT NP YO 1178 T	FEATURE WALL	C

APPROVED BY :

Suhana
.....

Name : SUHANA SULAIMAN NASIR
 Designation :
 Company : Ong & Ong 360 Consultancy Sdn Bhd
 Date : March 2019

**SCHEDULE OF
TILING & GRANITE**


ITEM: SCHEDULE OF TILES

PHASE: 1A

PROPERTY TYPE: LINK VILLA 176 Units

No.	Location	Floor Finishes	Wall Finishes	Skirting	Remark	Type
Ground Floor						
1	CAR PORCH, TERRACE	GUOCERA - KP143D MASONRY BROWN (300mm x 300mm) PORCELAIN			MATT	A, B & C
		GUOCERA - KP143F MASONRY BLACK (300mm x 300mm) PORCELAIN				
2	FOYER	GUOCERA - KP143D MASONRY BROWN (300mm x 300mm) PORCELAIN		GUOCERA - KP143F MASONRY BLACK (300mm x 300mm) PORCELAIN	MATT	C
		GUOCERA - KP143F MASONRY BLACK (300mm x 300mm) PORCELAIN				
3	FOYER, LIVING, GUEST ROOM, DINING, STAIRCASE	WHITE HORSE - 36600SNKL (300mm x 600mm) PORCELAIN		WHITE HORSE - 60000G	POLISHED	A & B
		WHITE HORSE - 60000G (600mm x 600mm) PORCELAIN				
4	ENTRANCE FOYER, LIVING, GUEST ROOM, DINING, STAIRCASE	WHITE HORSE - 36600SNKL (300mm x 600mm) PORCELAIN		WHITE HORSE - 60000G		C
		WHITE HORSE - 60000G (600mm x 600mm) PORCELAIN			POLISHED	
5	KITCHEN	WHITE HORSE - C63018 (300mm x 600mm) CERAMIC	WHITE HORSE C63000 (300mm x 600mm)		GLAZED	A, B & C
6	BATHROOM 4	WHITE HORSE - C30053 (300mm x 300mm) CERAMIC	WHITE HORSE C63013 (300mm x 600mm)		GLAZED	A & B
			WHITE HORSE C30053 (300mm x 300mm)		GLAZED / MATT	
7	BATHROOM 5	WHITE HORSE - C30053 (300mm x 300mm) CERAMIC	WHITE HORSE C63013 (300mm x 600mm)		GLAZED	C
			WHITE HORSE C30053 (300mm x 300mm)		GLAZED / MATT	
8	BATHROOM 5	WHITE HORSE - C30052 (300mm x 300mm) CERAMIC	WHITE HORSE C30054 (300mm x 300mm)		GLAZED / MATT	A & B
9	BATHROOM 6	WHITE HORSE - C30052 (300mm x 300mm) CERAMIC	WHITE HORSE C30054 (300mm x 300mm)		GLAZED / MATT	C
10	STORE 1 & STORE 2	GUOCERA - KP143D MASONRY BROWN (300mm x 300mm) PORCELAIN		GUOCERA - KP143D MASONRY BROWN	MATT	A, B & C
11	STORE 3	WHITE HORSE - C63018 (300mm x 600mm) CERAMIC		WHITE HORSE - C63018	MATT	A, B & C
12	COURTYARD	GUOCERA - KP143D MASONRY BROWN (300mm x 300mm) PORCELAIN		GUOCERA - KP143D MASONRY BROWN	MATT	A & B
13	COURTYARD	GUOCERA - KP143D MASONRY BROWN (300mm x 300mm) PORCELAIN		GUOCERA - KP143F MASONRY BLACK	MATT	C
		GUOCERA - KP143F MASONRY BLACK (300mm x 300mm) PORCELAIN				
14	DRY YARD	WHITE HORSE - C63018 (300mm x 600mm) Ceramic		WHITE HORSE - C63018	MATT	C
15	REFUSE CHAMBER	WHITE HORSE - C30052 (300mm x 300mm) CERAMIC	WHITE HORSE C30054 (300mm x 300mm)		GLAZED / MATT	A, B & C
First Floor						
1	MASTER BEDROOM, BED ROOM2, BEDROOM 3, BEDROOM 4, FAMILY AREA	WHITE HORSE - 60000G (600mm x 600mm) PORCELAIN		WHITE HORSE - 60000G	POLISHED	A, B & C
						A, B & C
2	MASTER BATHROOM	WHITE HORSE - C63024 (300mm x 600mm) CERAMIC	WHITE HORSE S63024 (300mm x 600mm)			A & B
			WHITE HORSE C63024 (300mm x 600mm)			
3	MASTER BATHROOM	WHITE HORSE - C63017 (300mm x 600mm) CERAMIC	WHITE HORSE C63017 (300mm x 600mm)			C
			WHITE HORSE S63017 (300mm x 600mm)			
4	BATHROOM 2, BATHROOM 3	WHITE HORSE - C30053 (300mm x 300mm) CERAMIC	WHITE HORSE C30053 (300mm x 300mm)		GLAZED / MATT	A & B
			WHITE HORSE C63013 (300mm x 600mm)		GLAZED	A & B
5	BATHROOM 4	WHITE HORSE - C30053 (300mm x 300mm) CERAMIC	WHITE HORSE C30053 (300mm x 300mm)		GLAZED / MATT	C
			WHITE HORSE C63013 (300mm x 600mm)		GLAZED	
6	STORE 4	WHITE HORSE - 60000G (600mm x 600mm) PORCELAIN		WHITE HORSE - 60000G	POLISHED	C
7	BALCONY	GUOCERA - KP143D MASONRY BROWN (300mm x 300mm) PORCELAIN		GUOCERA - KP143D MASONRY BROWN	MATT	C

APPROVED BY :


 Name : SUHANA SULAIMAN NASIR
 Designation : Architect
 Company : Ong & Ong 360 Consultancy Sdn Bhd
 Date : 10 April 2019


SCHEMATIC DRAWING

TABLE OF CONTENTS


1	ELECTRICAL SERVICE
2	COLD AND HOT WATER SERVICE
3	HOME ALARM SYSTEM
4	AIR-CONDITIONING SERVICE
5	TELEPHONE SERVICE

ELECTRICAL SERVICES

LEGEND (ELECTRICAL)

SYMBOL	DESCRIPTION
	LIGHTING POINT
	LIGHTING POINT (WALL)
	SWITCH
	2 WAYS LIGHTING SWITCH
	20A AIRCOND SWITCH C/W INDICATOR LIGHT
	20A HOT WATER SWITCH C/W INDICATOR LIGHT
	20A WATER PRESSURE PUMP SWITCH C/W INDICATOR LIGHT
	20A SOLAR WATER HEATER SWITCH C/W INDICATOR LIGHT
	13A SWITCH SOCKET OUTLET (MOUNTED AT 1350mm AFFL UNLESS OTHERWISE SPECIFIED)
	13A SWITCH SOCKET OUTLET (MOUNTED AT 300mm AFFL UNLESS OTHERWISE SPECIFIED)
	SPLASH-PROOF TYPE WATER HEATER CONNECTOR C/W NEON SWITCH
	13A SSO WEATHER PROOF SOCKET OUTLET
	AIR-CONDITIONING POINT
	BELL POINT C/W PUSH BUTTON SWITCH
	DOOR CHIME POINT
	TNB METER PANEL (METER BY TNB)
	DISTRIBUTION / CONSUMER BOARD
	CEILING FAN POINT C/W HOOK

ELECTRICAL LIGHTING POINT AND SWITCHES
FIRST FLOOR LINK VILLA TYPE B / B1 (INTERMEDIATE LOT)

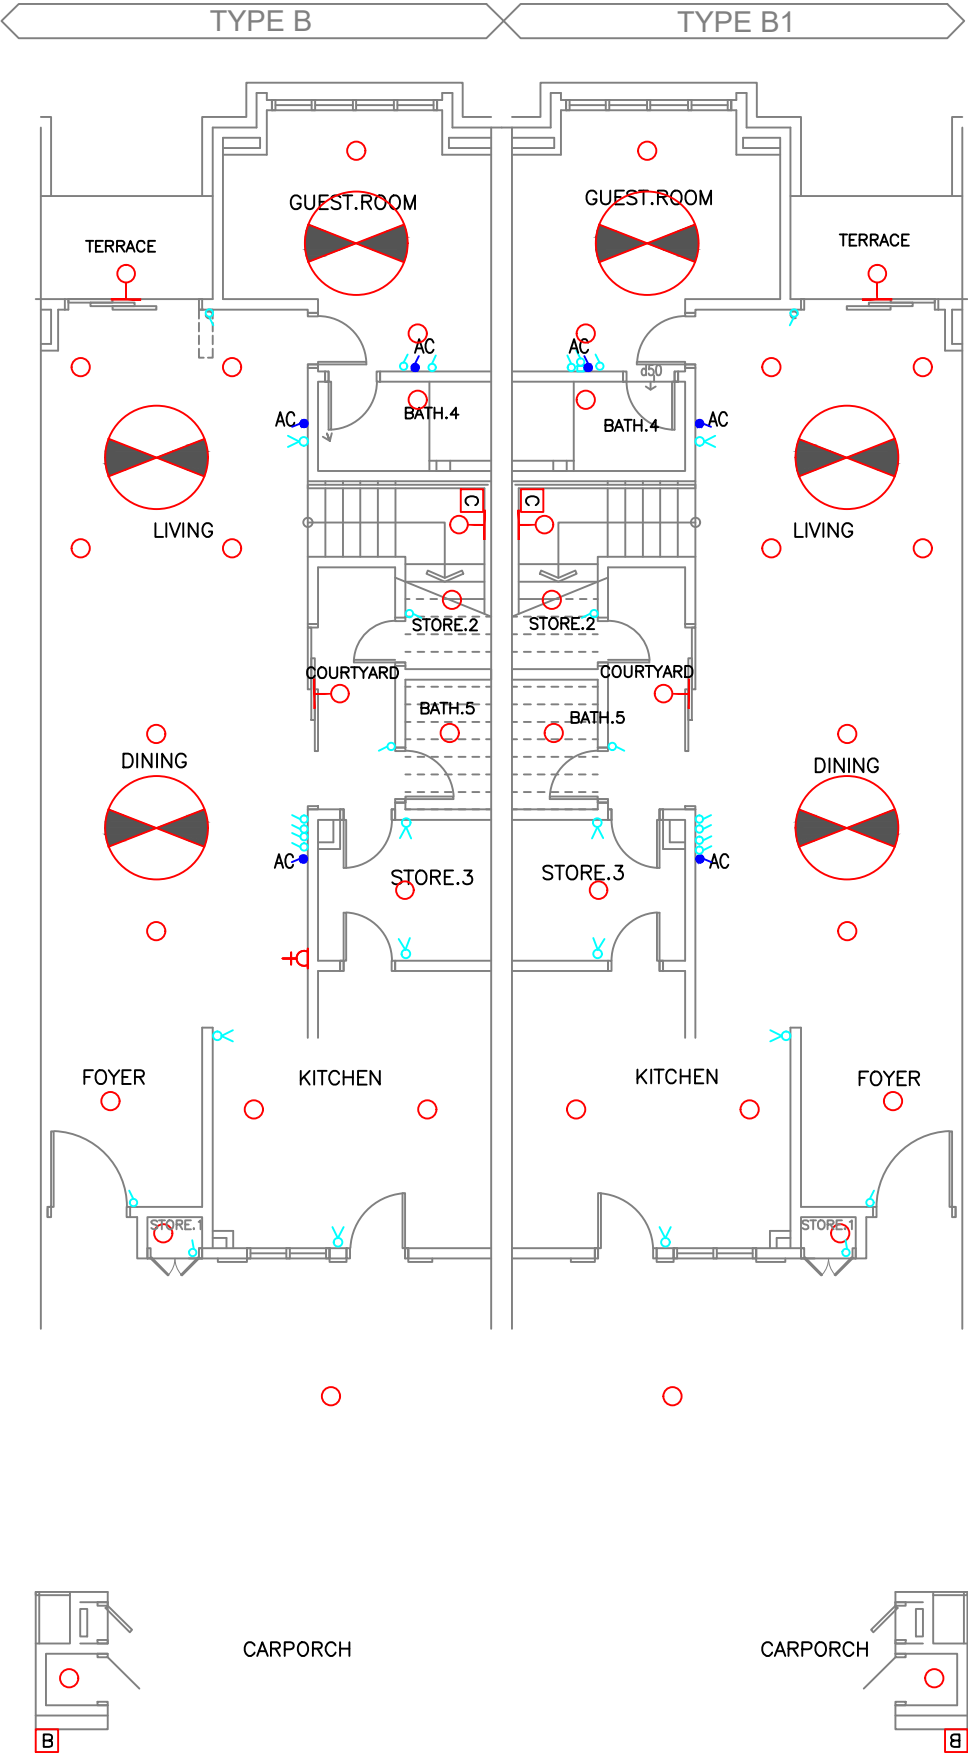


FOR REFERENCE ONLY

Schematic details as shown in the drawing are indicative and for reference only may vary from site installation / condition

LIGHTING POINT AND SWITCHES


FIRST FLOOR LINK VILLA TYPE A / A1 (INTERMEDIATE LOT)

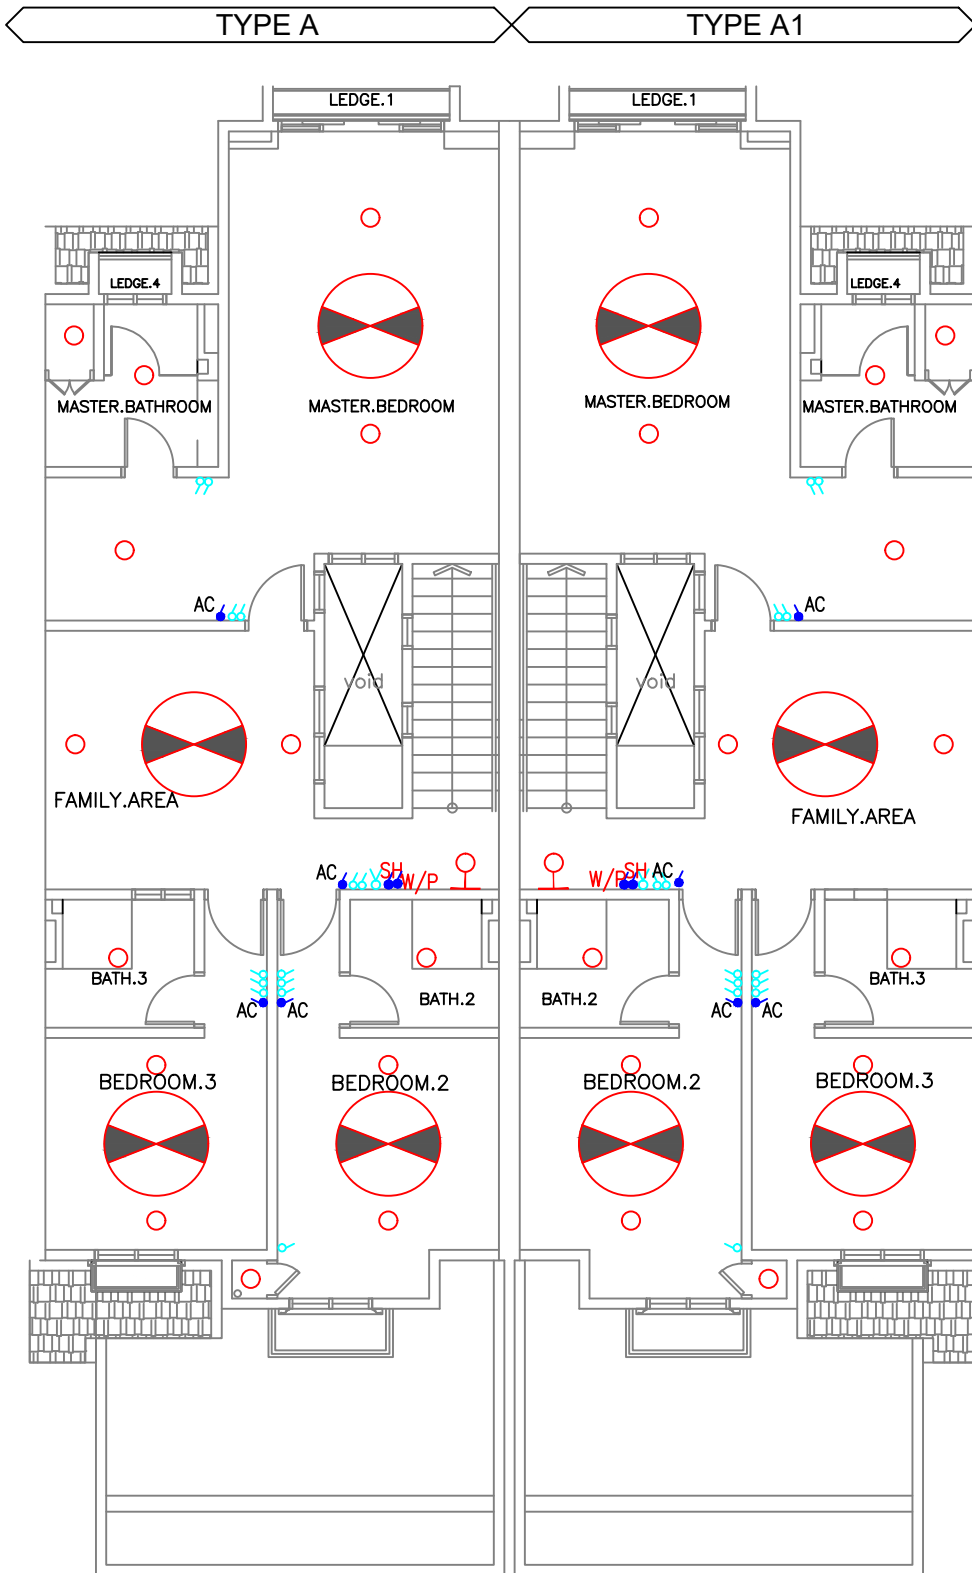

FOR REFERENCE ONLY

Schematic details as shown in the drawing are indicative and for reference only may vary from site installation / condition

ELECTRICAL POWER POINT SERVICES
GROUND FLOOR LINK VILLA TYPE B / B1 (INTERMEDIATE LOT)

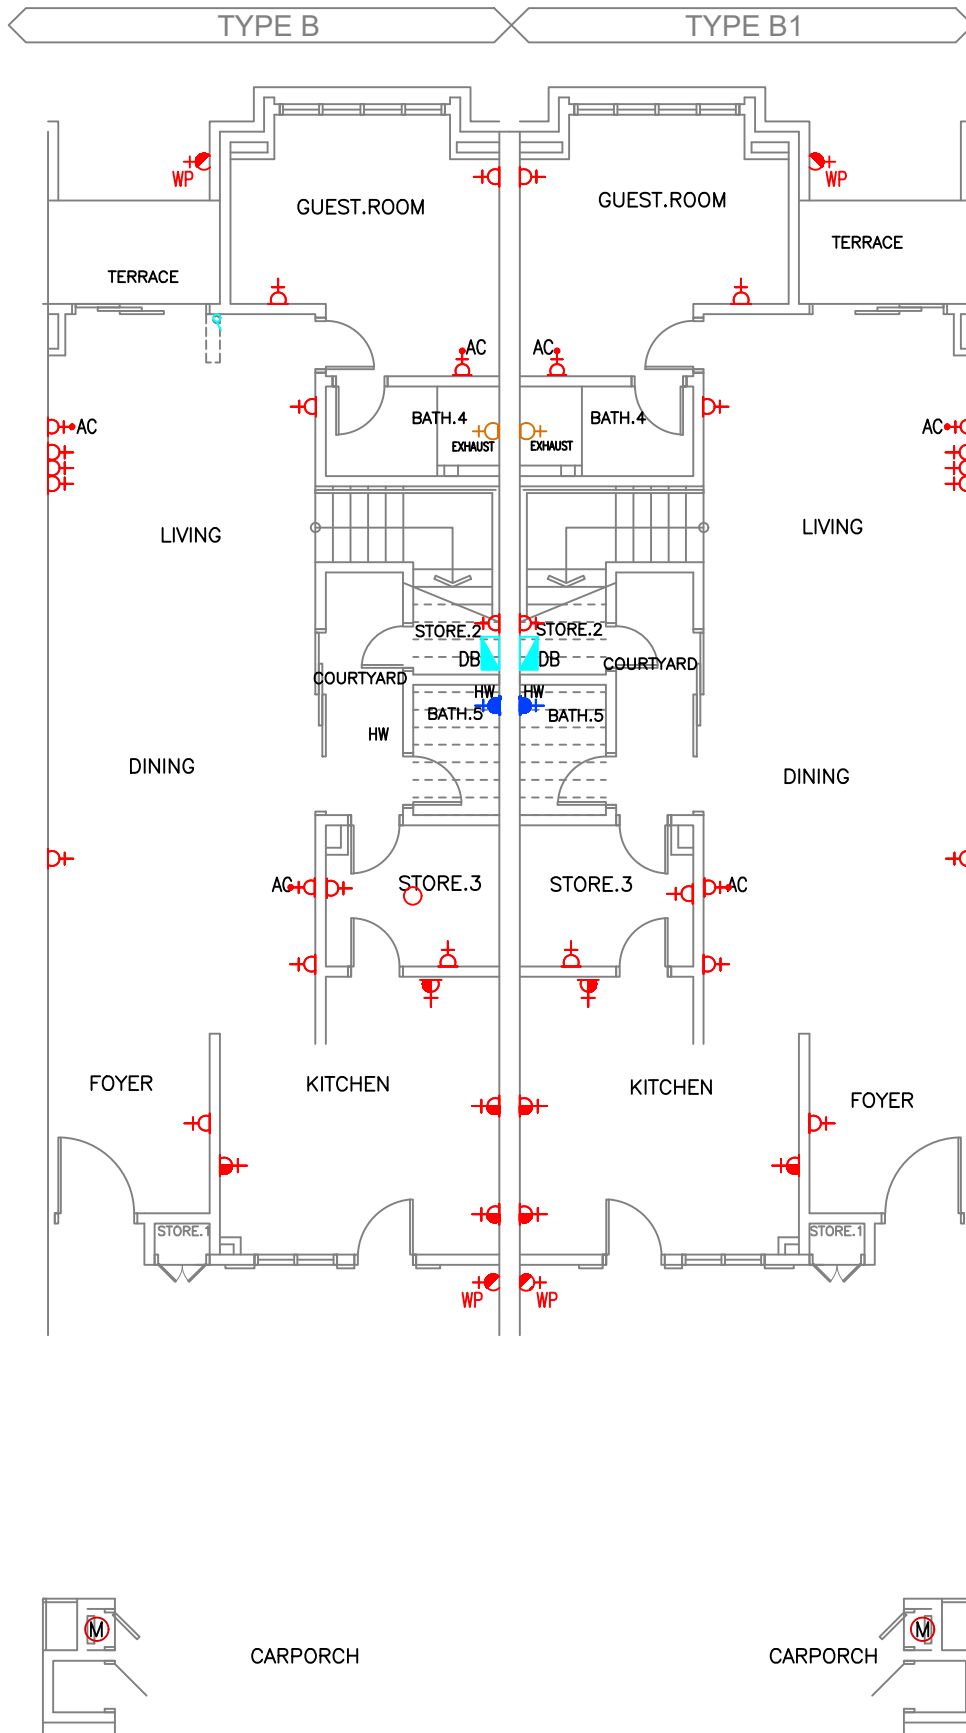


FOR REFERENCE ONLY

Schematic details as shown in the drawing are indicative and for reference only may vary from site installation / condition

ELECTRICAL POWER POINT SERVICES


FIRST FLOOR LINK VILLA TYPE B / B1 (INTERMEDIATE LOT)

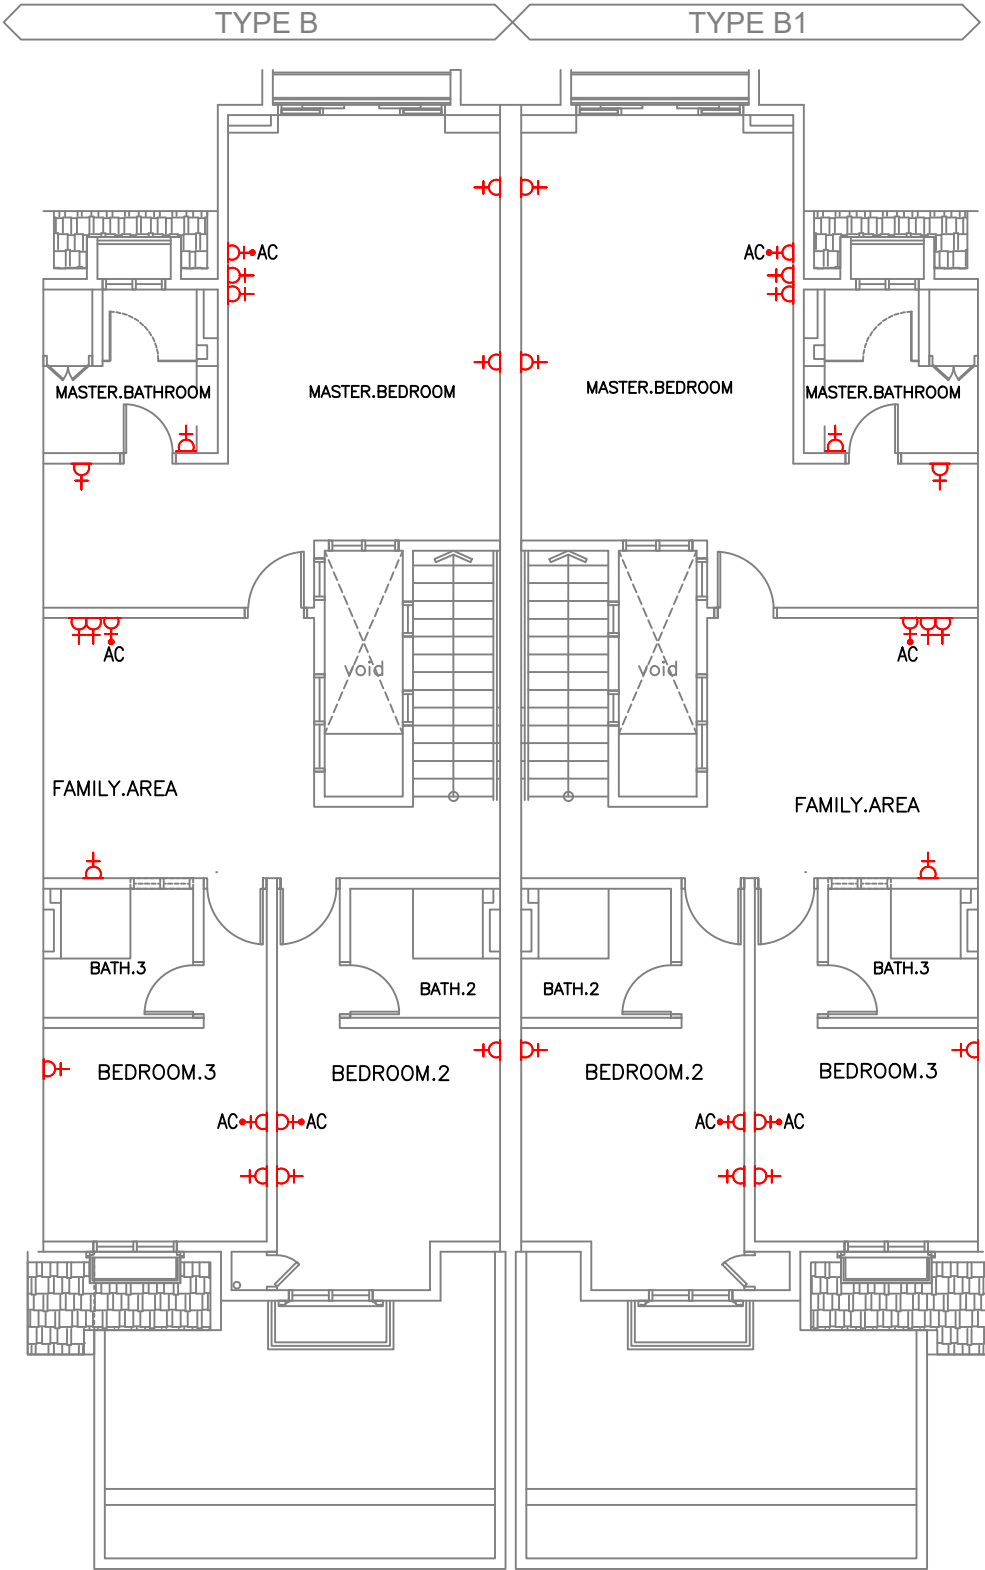

FOR REFERENCE ONLY


Schematic details as shown in the drawing are indicative and for reference only may vary from site installation / condition

ELECTRICAL POWER POINT SERVICES
ROOF FLOOR LINK VILLA TYPE B / B1 (INTERMEDIATE LOT)

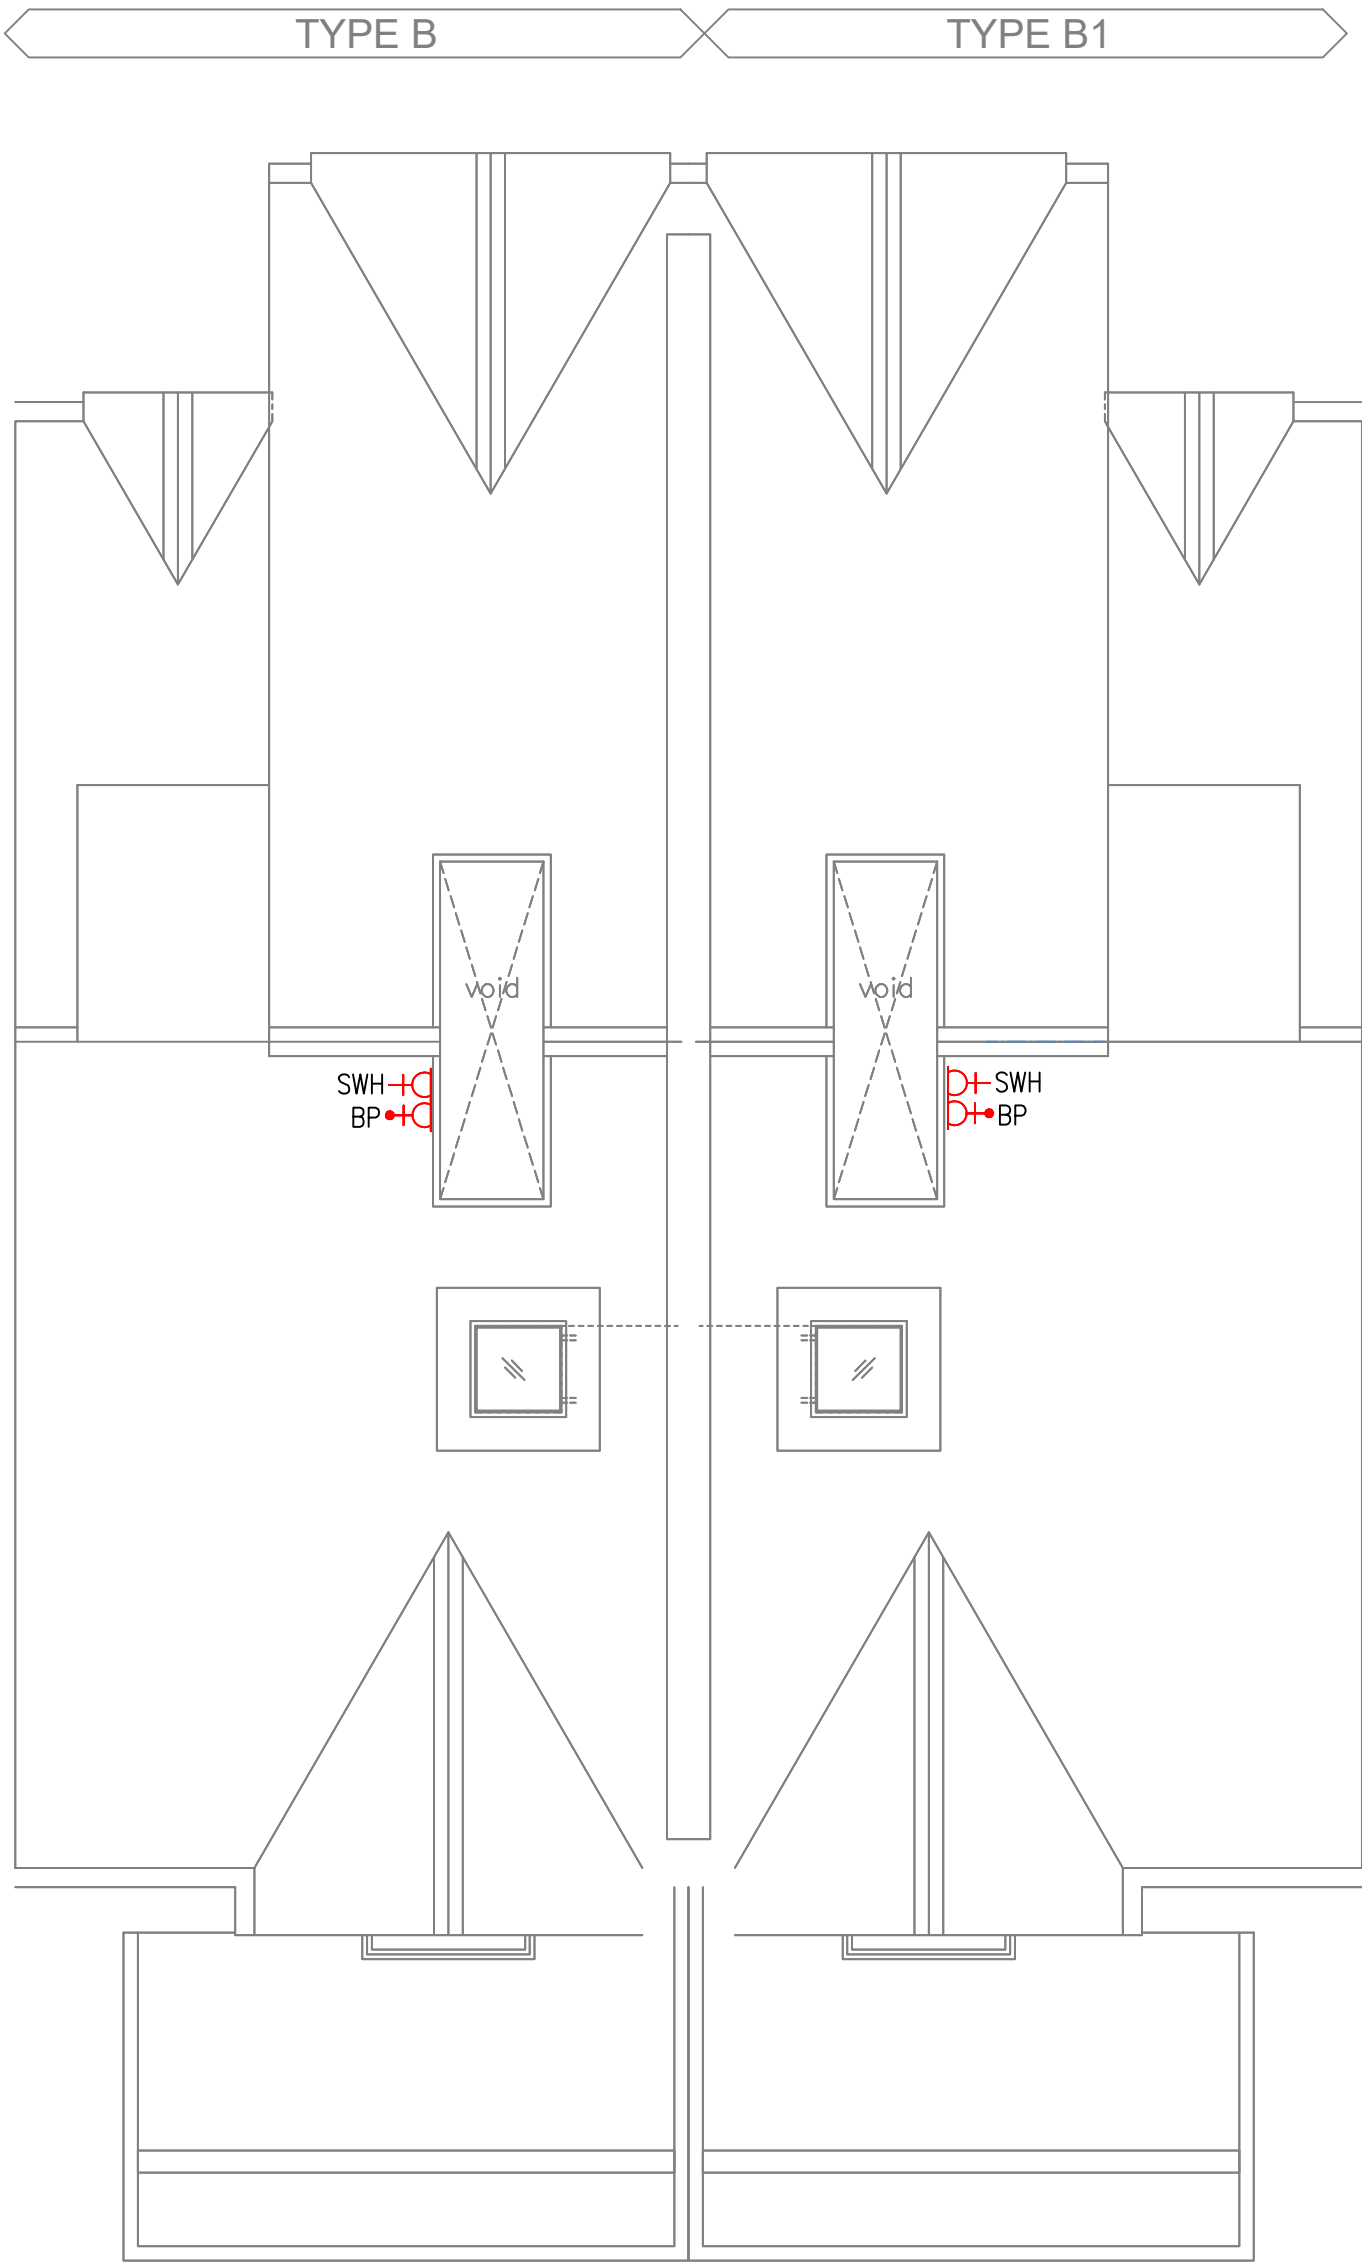



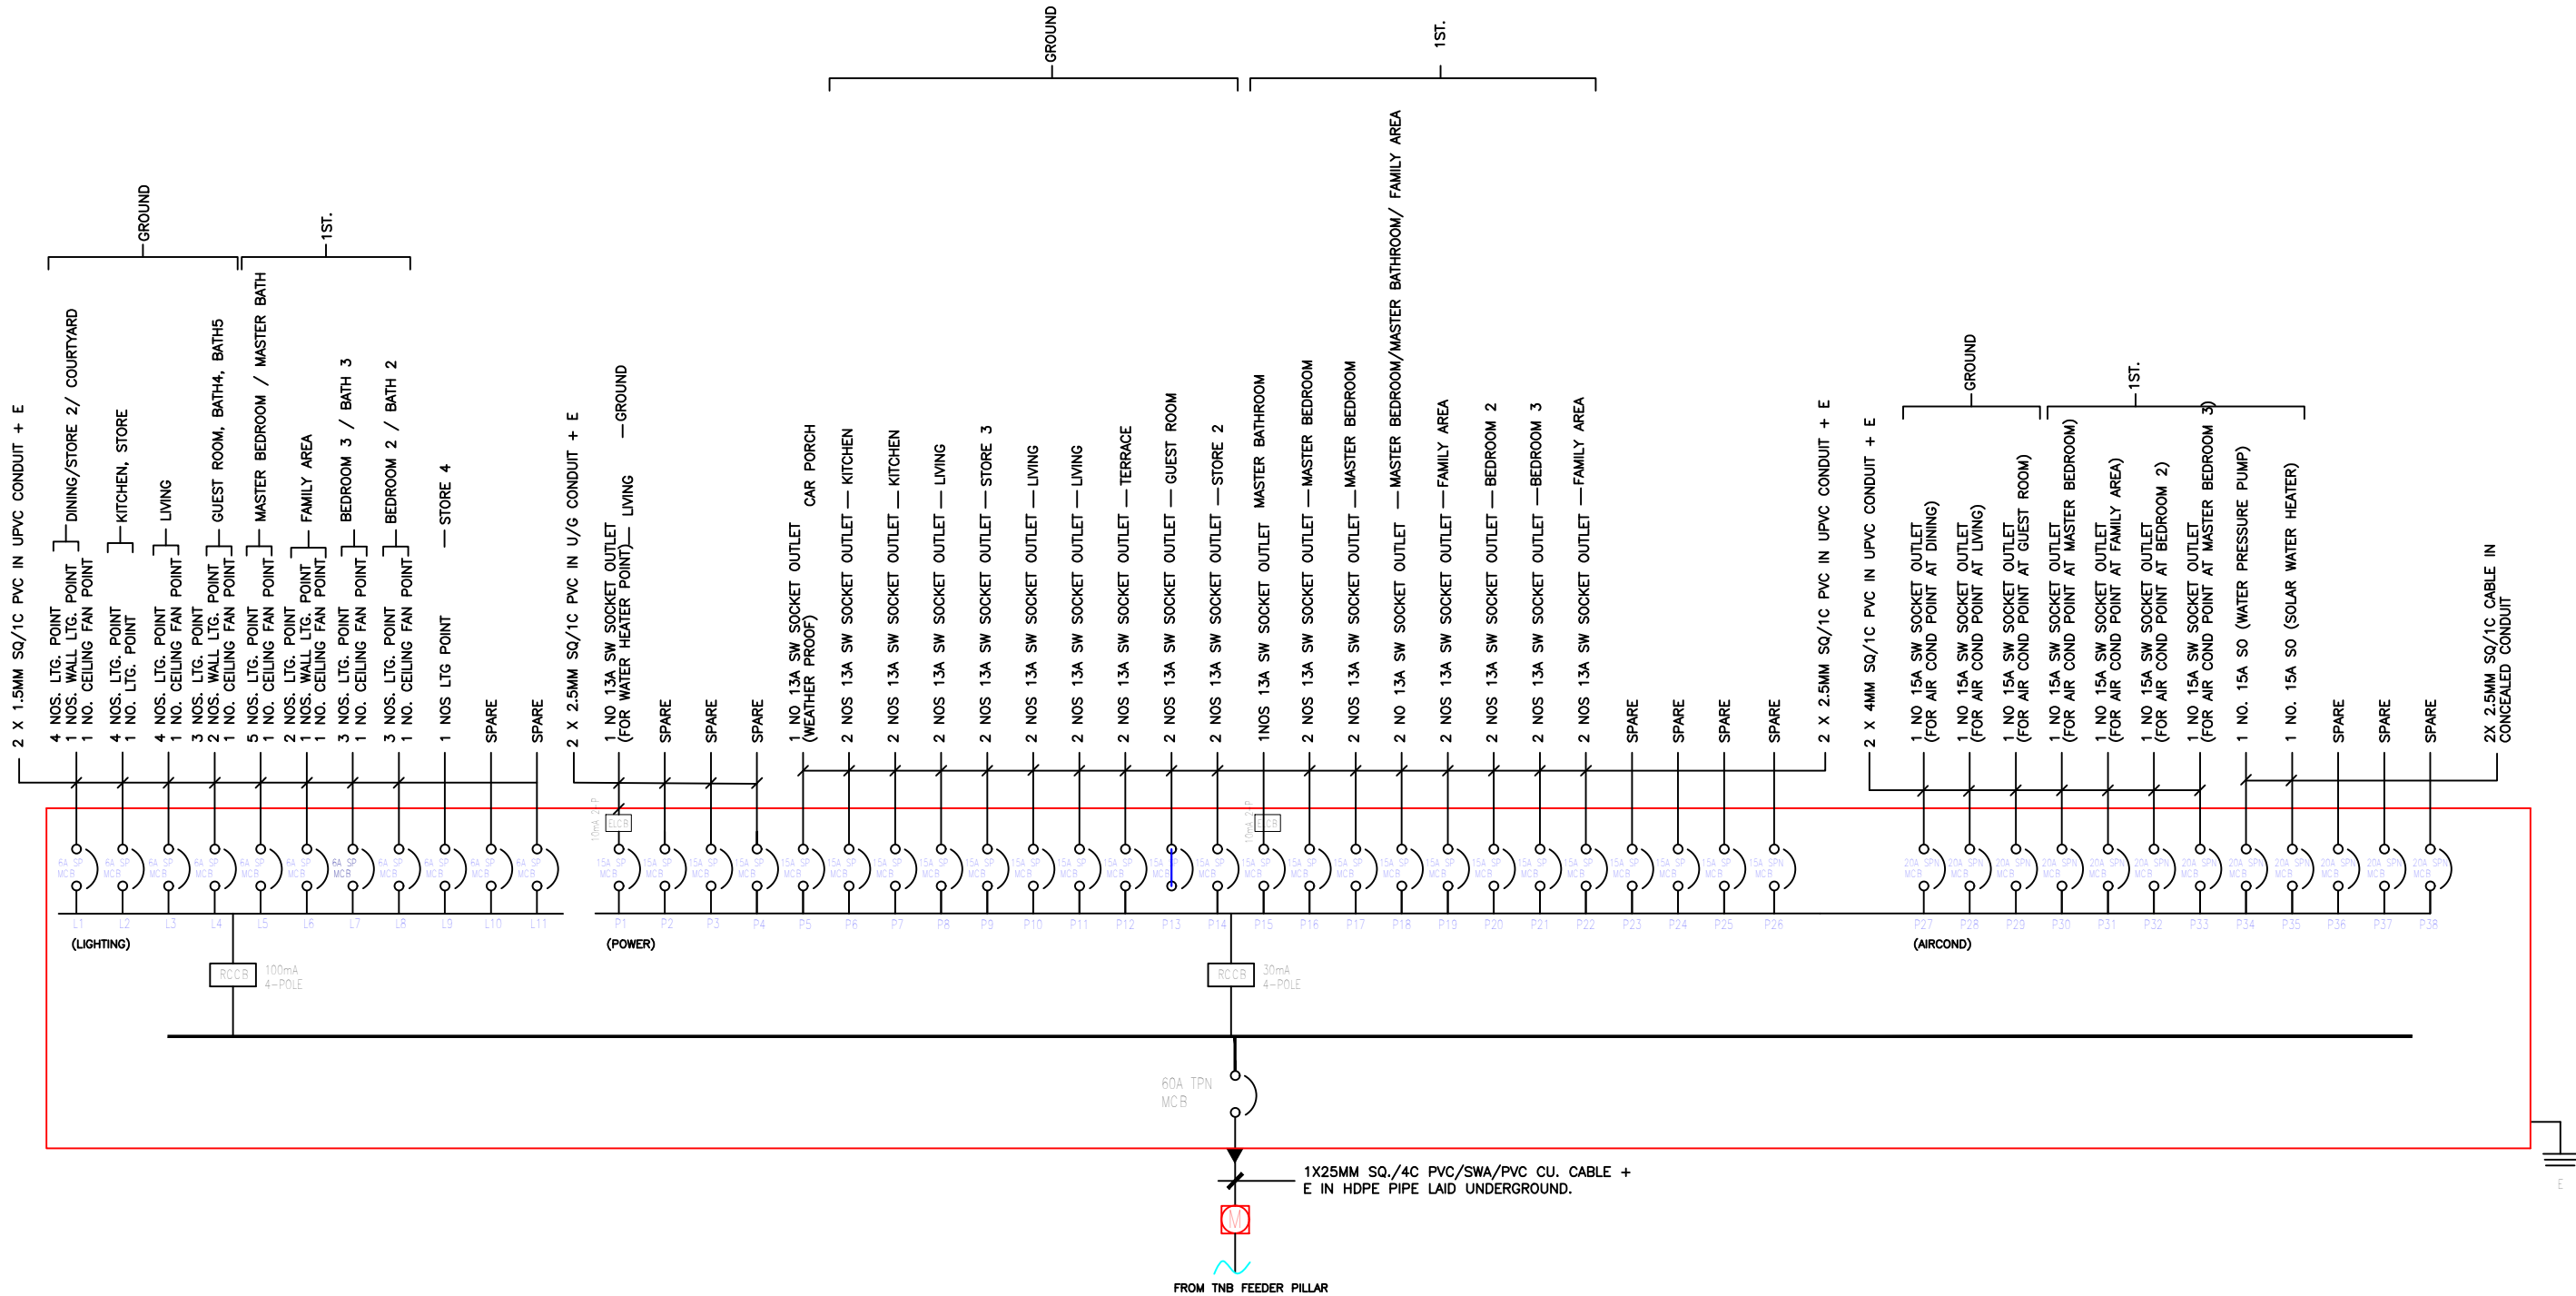


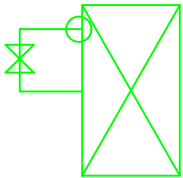
FOR REFERENCE ONLY

Schematic details as shown in the drawing are indicative and for reference only may vary from site installation / condition




COLD AND HOT WATER PLUMBING SERVICES

LEGEND


t	TAP
	WATER METER
	STOP COCK
	INCOMING PIPE
	COLD WATER SUPPLY PIPE
	HOT WATER SUPPLY PIPE
	RAIN WATER HARVESTING TANK

COLD AND HOT WATER SERVICES
GROUND FLOOR LINK VILLA TYPE B / B1 (INTERMEDIATE LOT)

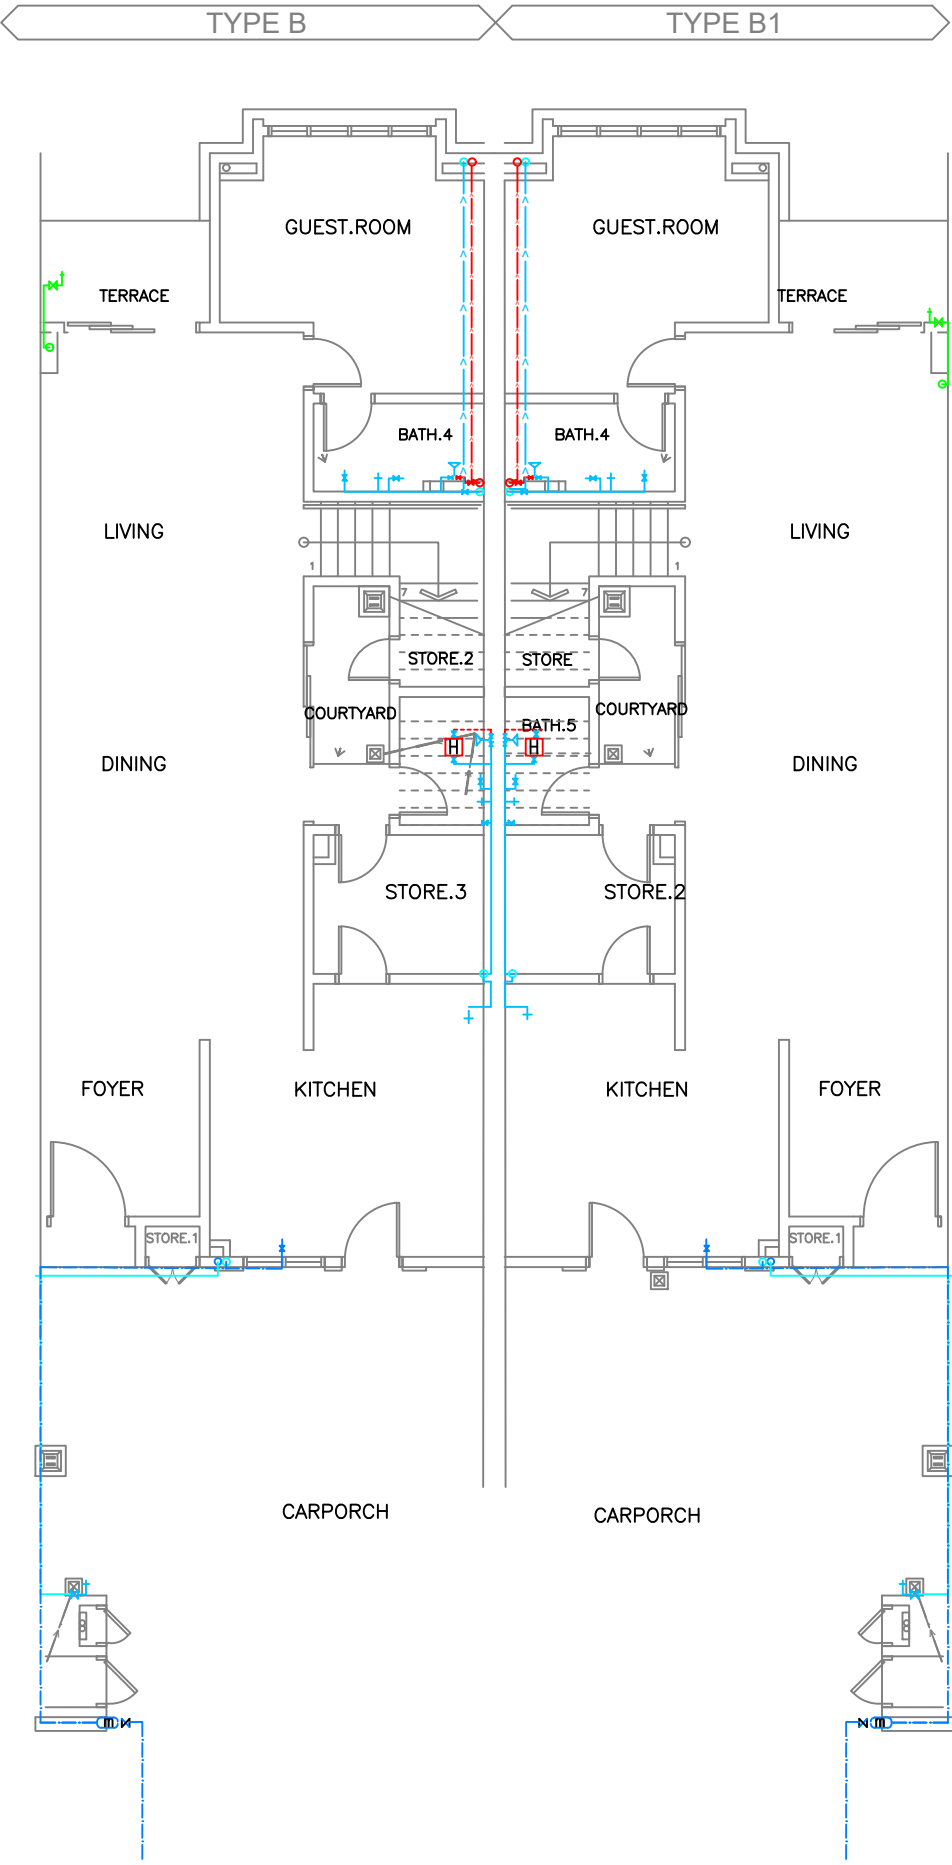

Schematic details as shown in the drawing are indicative and for reference only may vary from site installation / condition


COLD AND HOT WATER SERVICES
FIRST FLOOR LINK VILLA TYPE B / B1 (INTERMEDIATE LOT)

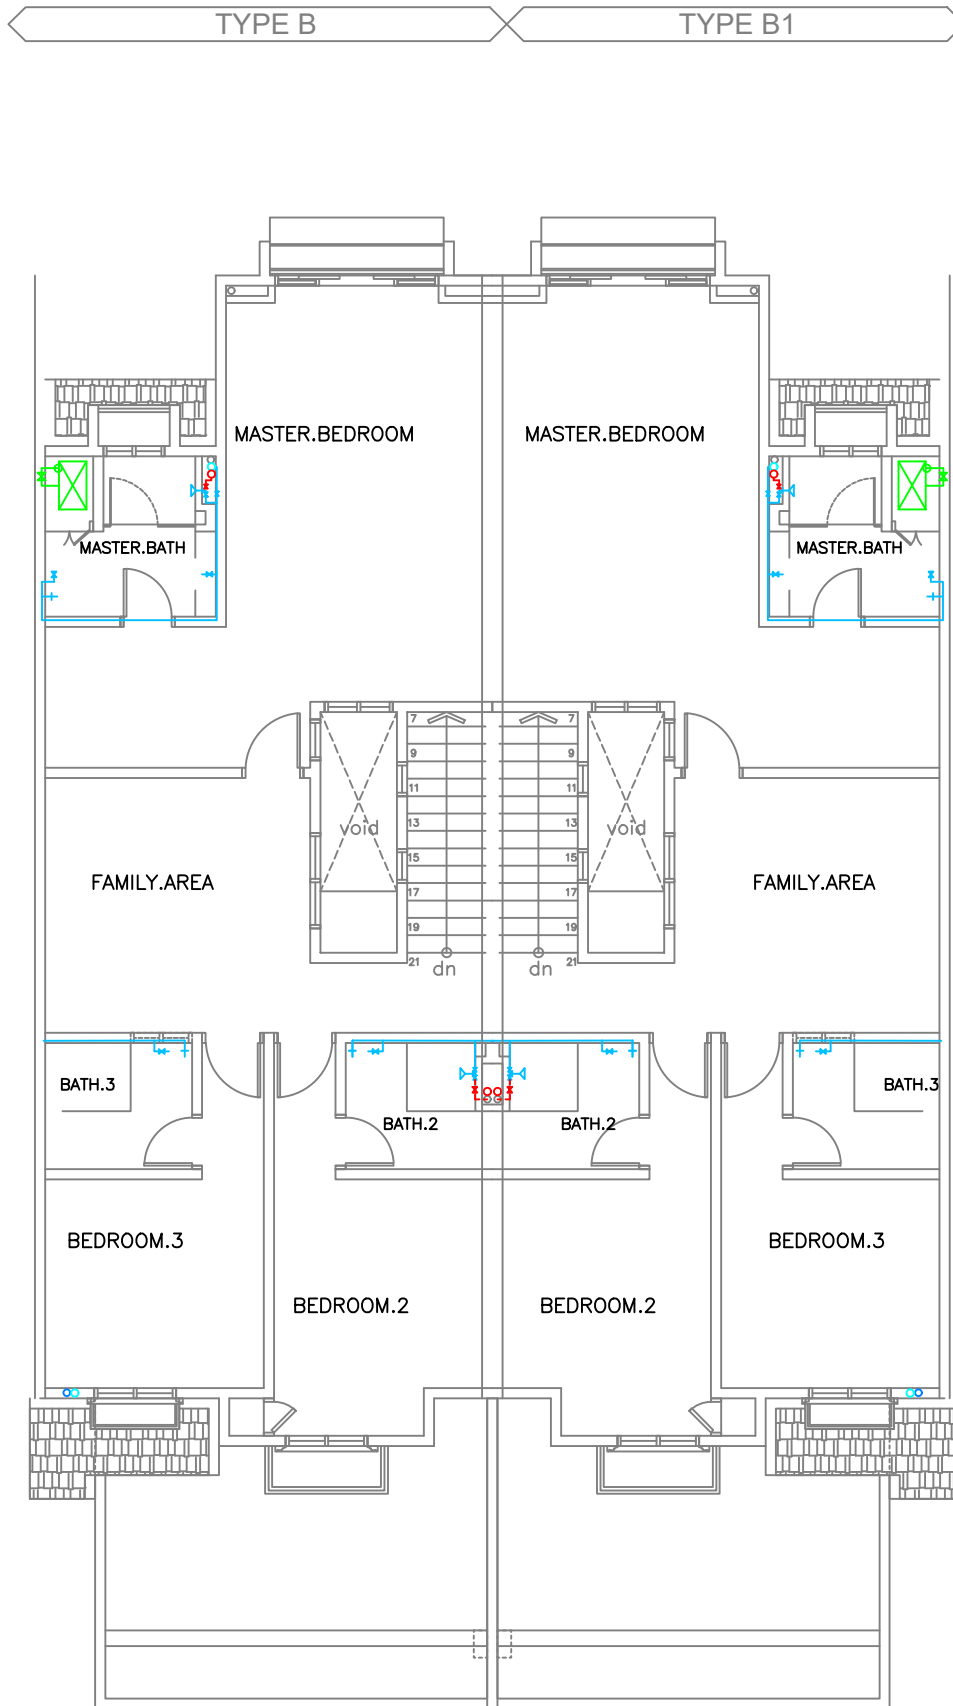

FOR REFERENCE ONLY


Schematic details as shown in the drawing are indicative and for reference only may vary from site installation / condition

COLD AND HOT WATER SERVICES
FIRST FLOOR LINK VILLA TYPE B / B1 (INTERMEDIATE LOT)

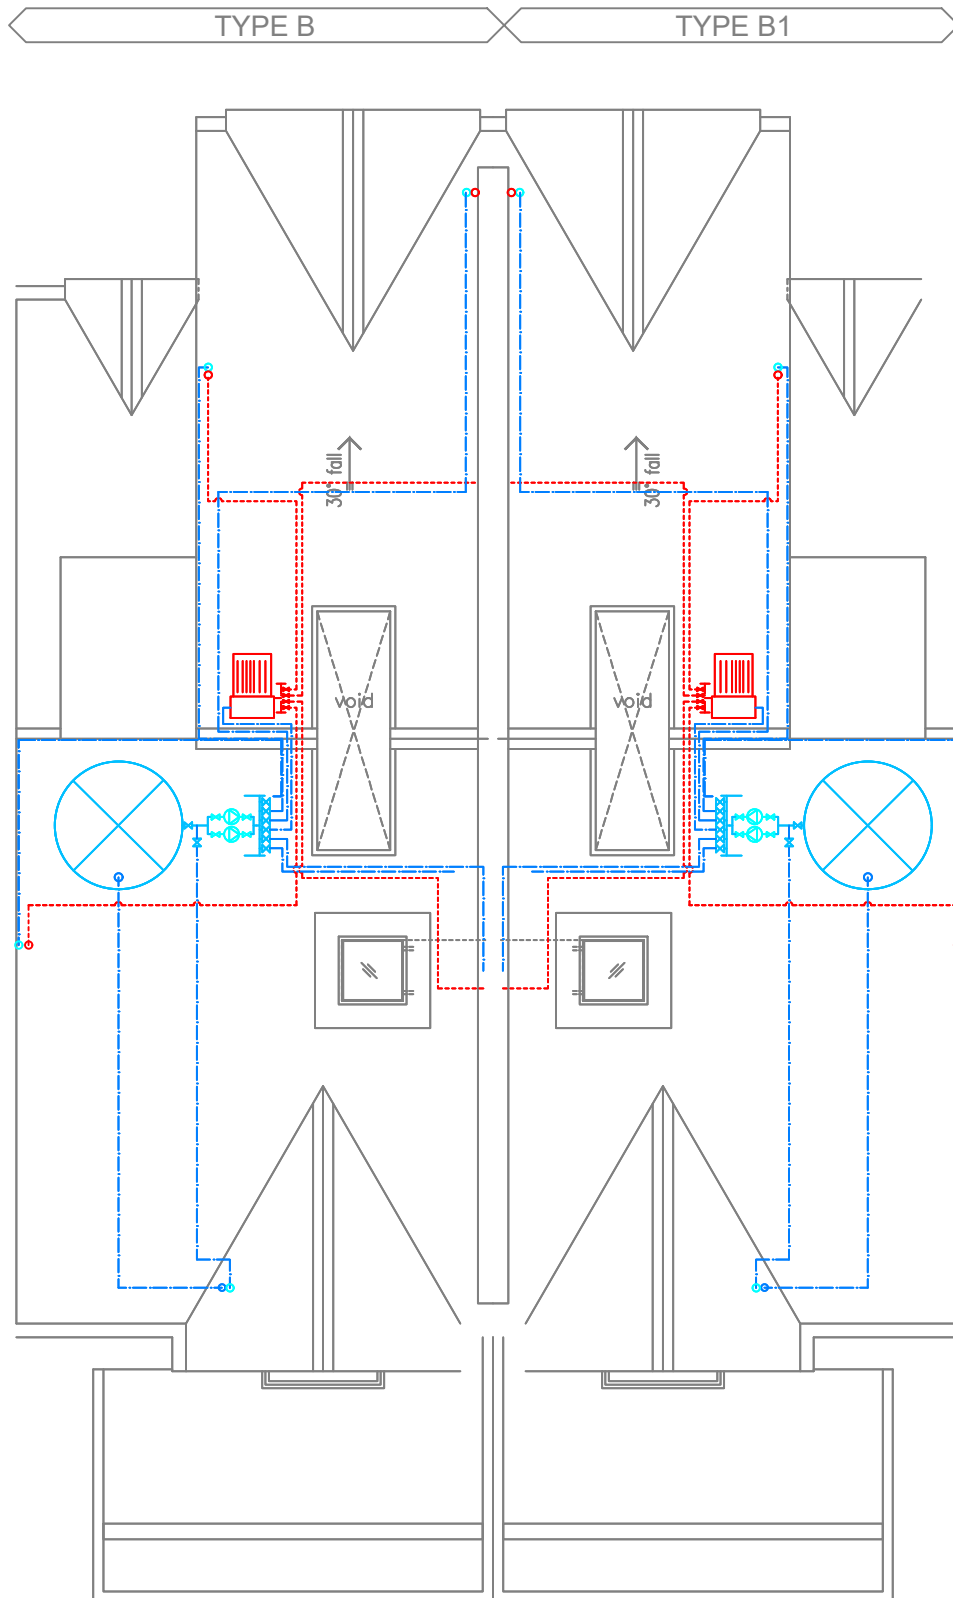






FOR REFERENCE ONLY

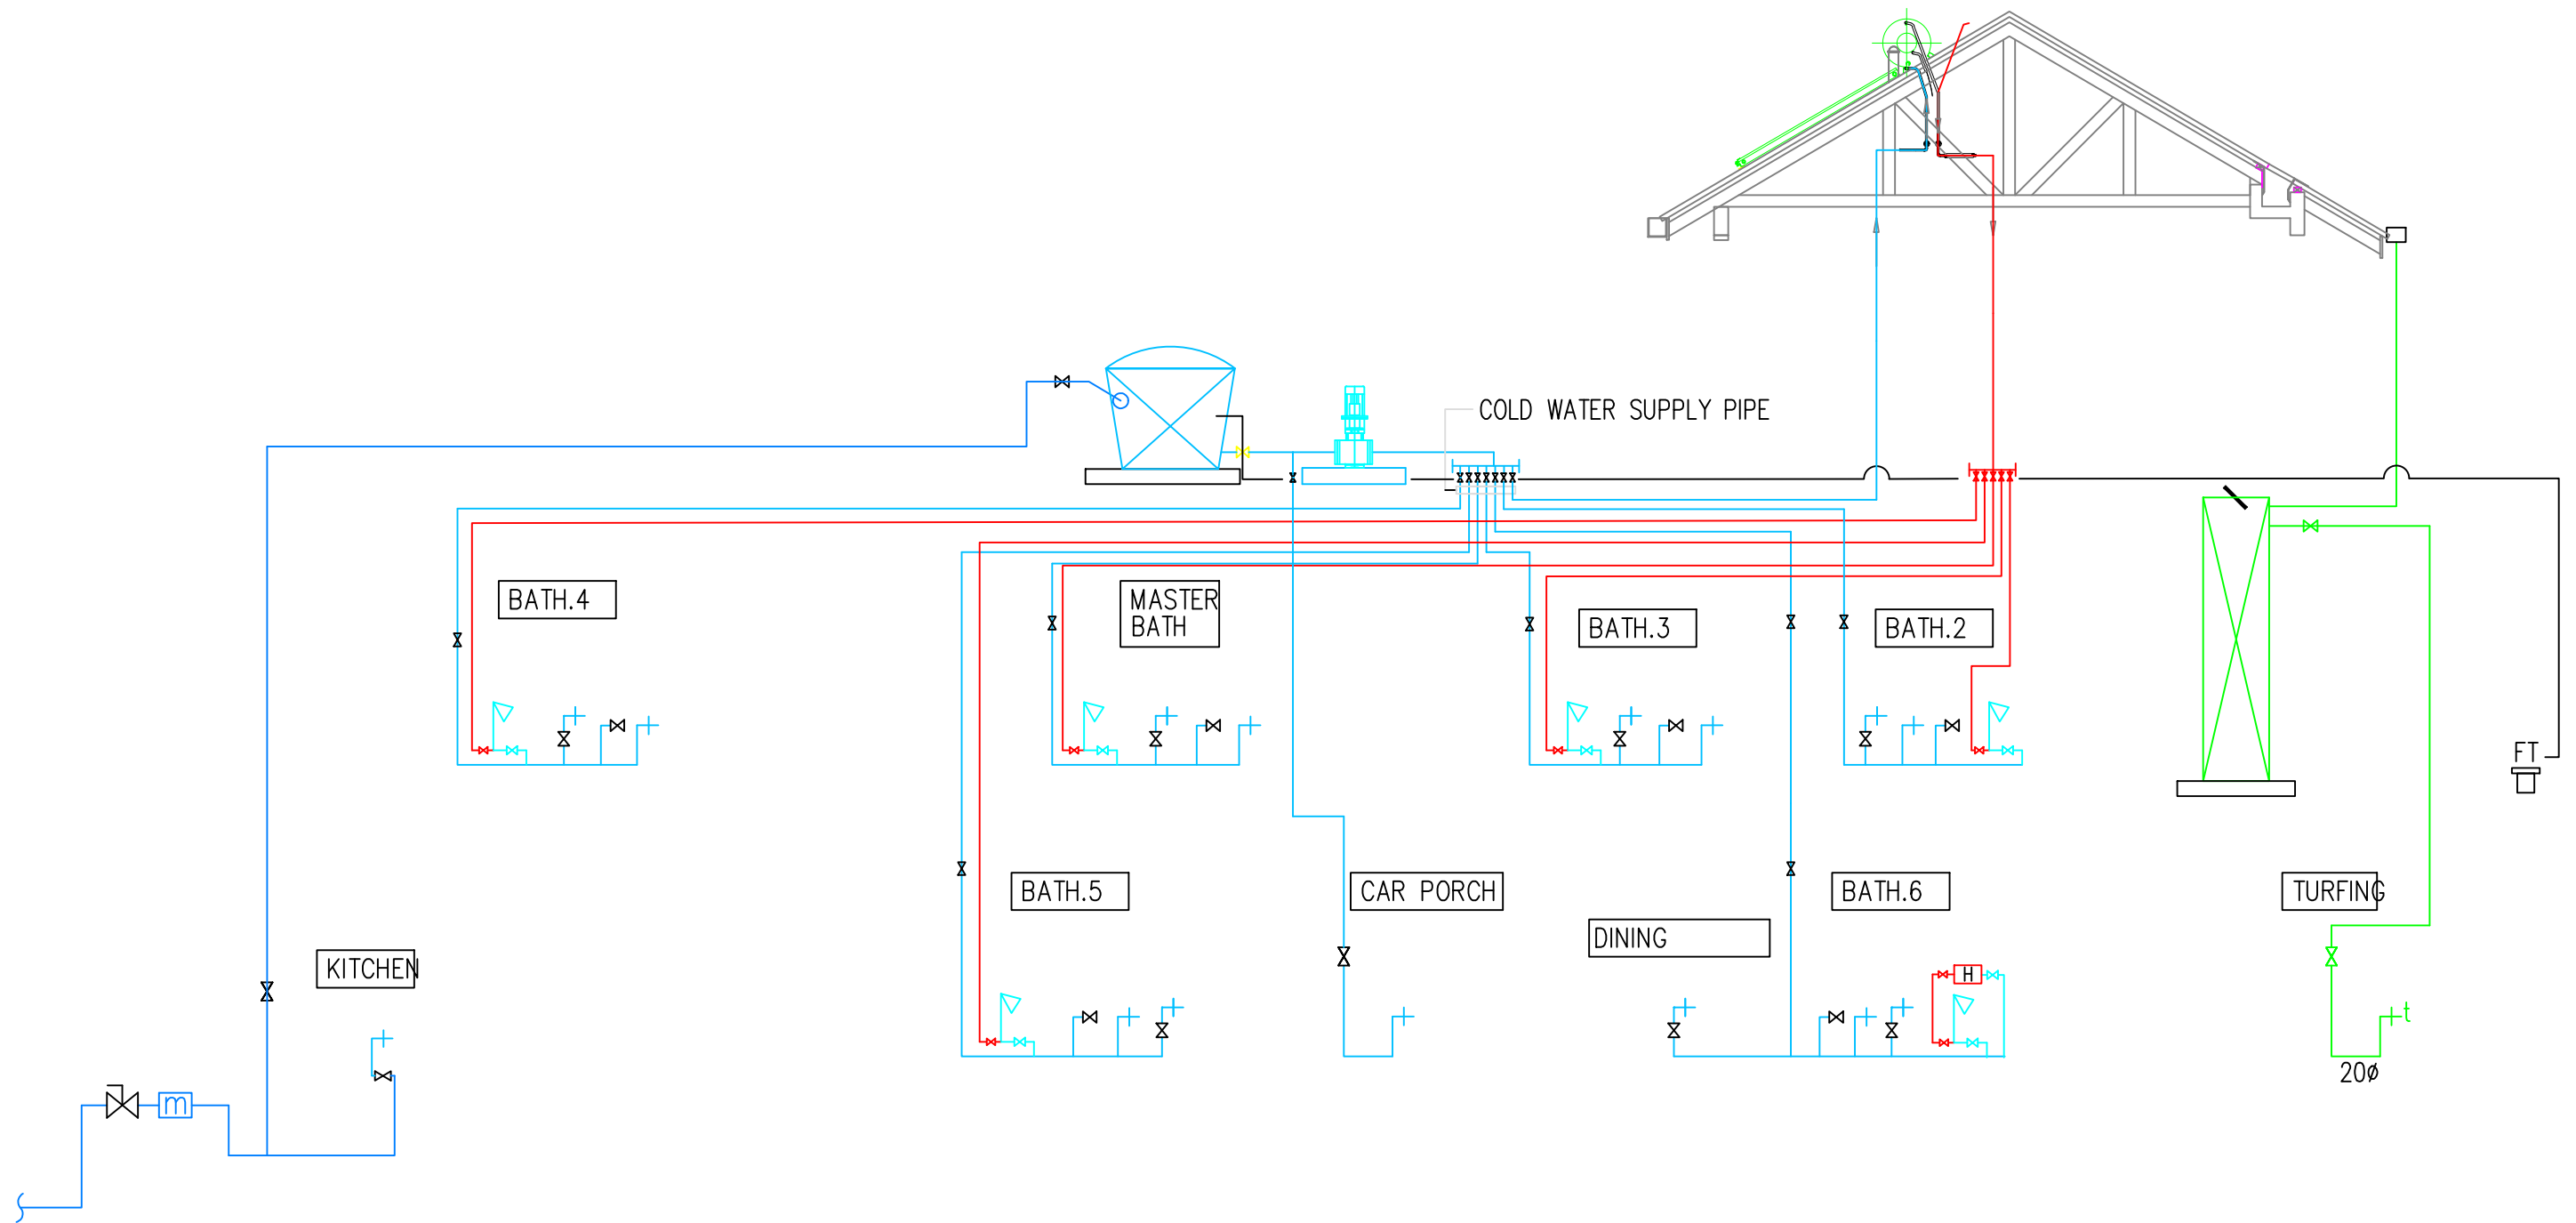Schematic details as shown in the drawing are indicative and for reference only may vary from site installation / condition



SANITARY PLUMBING AND RAIN WATER DOWN PIPE SERVICES


LEGEND

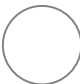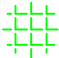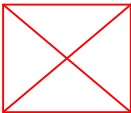SYMBOL	DESCRIPTION
	UPVC ANTI SIPHONAGE PIPE
	UPVC PIPE
	RAIN WATER DOWN PIPE
	VENT COWL
	MANHOLE

SANITARY PLUMBING & RAIN WATER DOWN PIPE SERVICES
GROUND FLOOR LINK VILLA TYPE B / B1 (INTERMEDIATE LOT)

TYPE B


TYPE B1

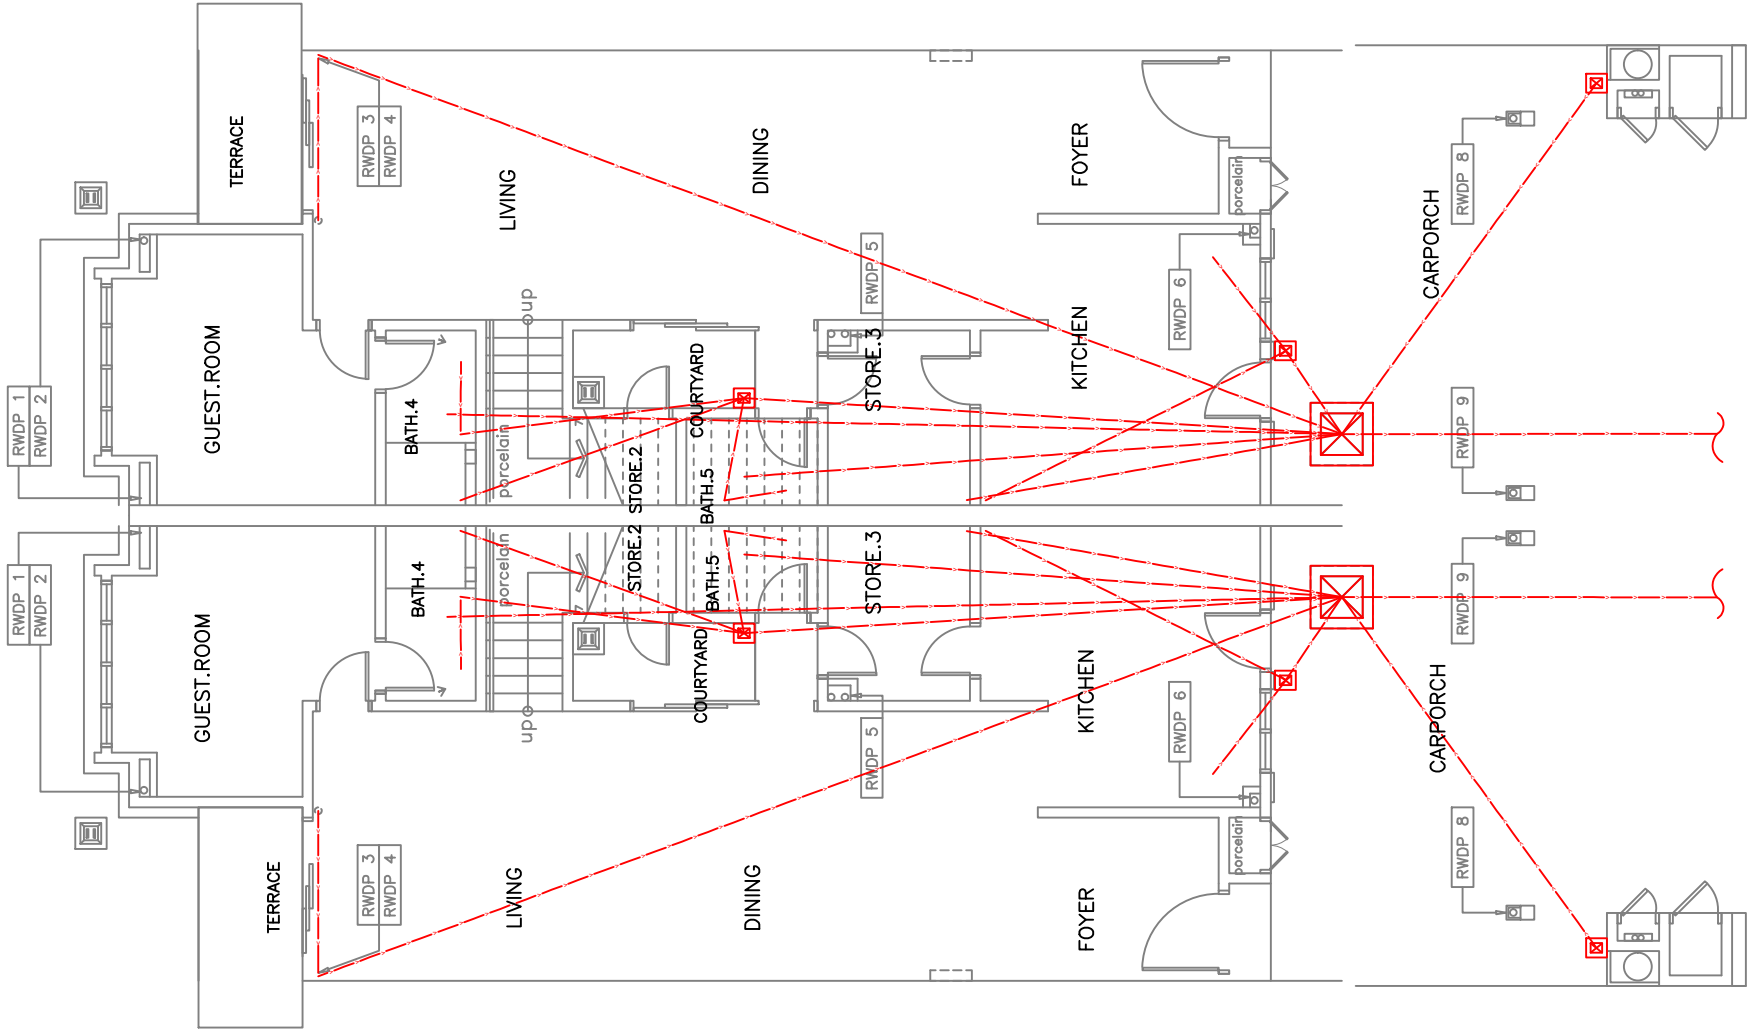

FOR REFERENCE ONLY

Schematic details as shown in the drawing are indicative and for reference only may vary from site installation / condition


SANITARY PLUMBING & RAIN WATER DOWN PIPE SERVICES
FIRST FLOOR LINK VILLA TYPE B / B1 (CORNER LOT / END LOT)

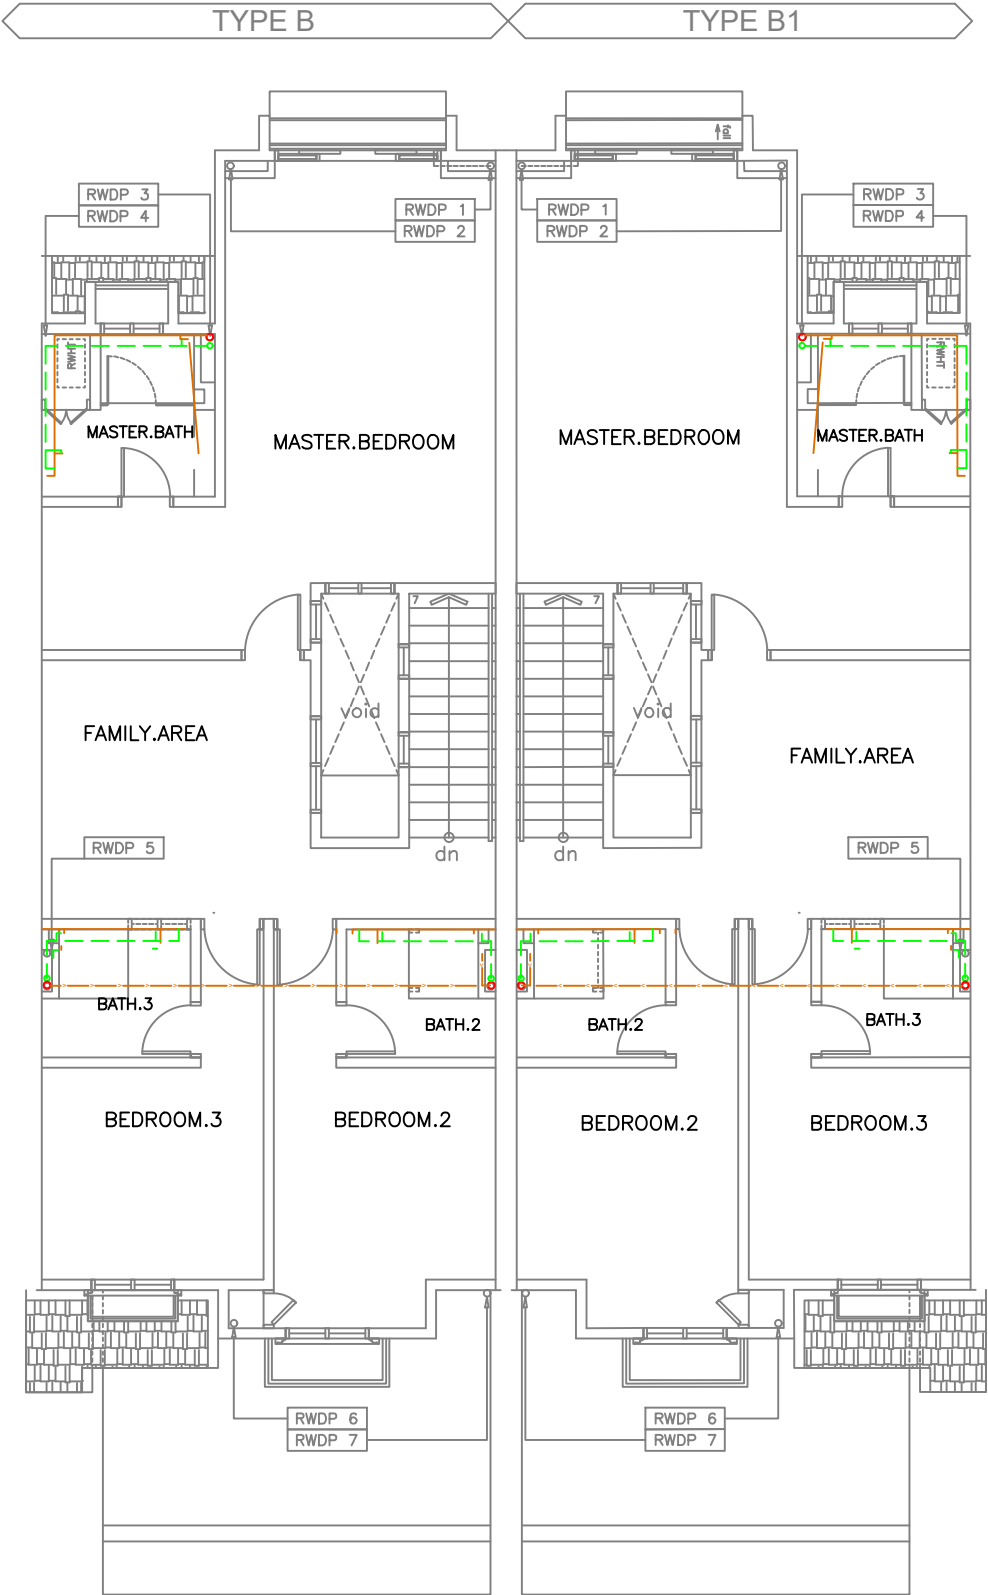

FOR REFERENCE ONLY

Schematic details as shown in the drawing are indicative and for reference only may vary from site installation / condition

SANITARY PLUMBING & RAIN WATER DOWN PIPE SERVICES
ROOF LEVEL LINK VILLA TYPE B / B1 (INTERMEDIATE LOT)

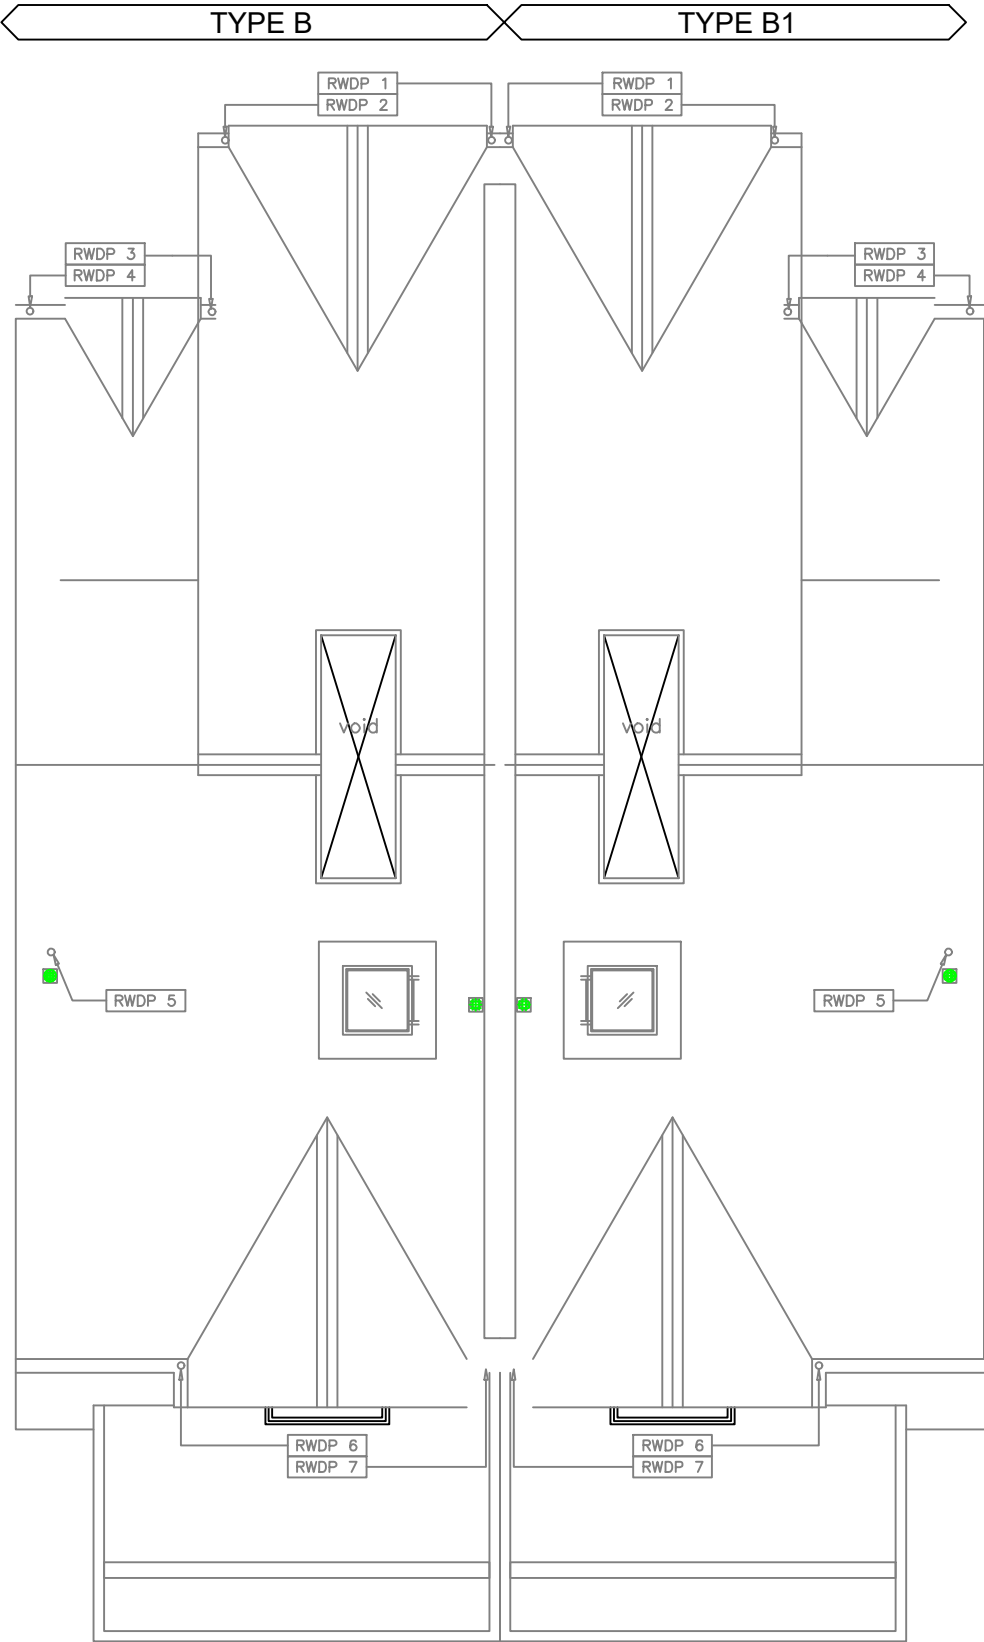

FOR REFERENCE ONLY

Schematic details as shown in the drawing are indicative and for reference only may vary from site installation / condition


▼ Top Of Roof Lev.

▼ Top Of Beam Lev.

▼ FIN.1st. Flr. Lev.

▼ FIN.Grd. Flr. Lev.



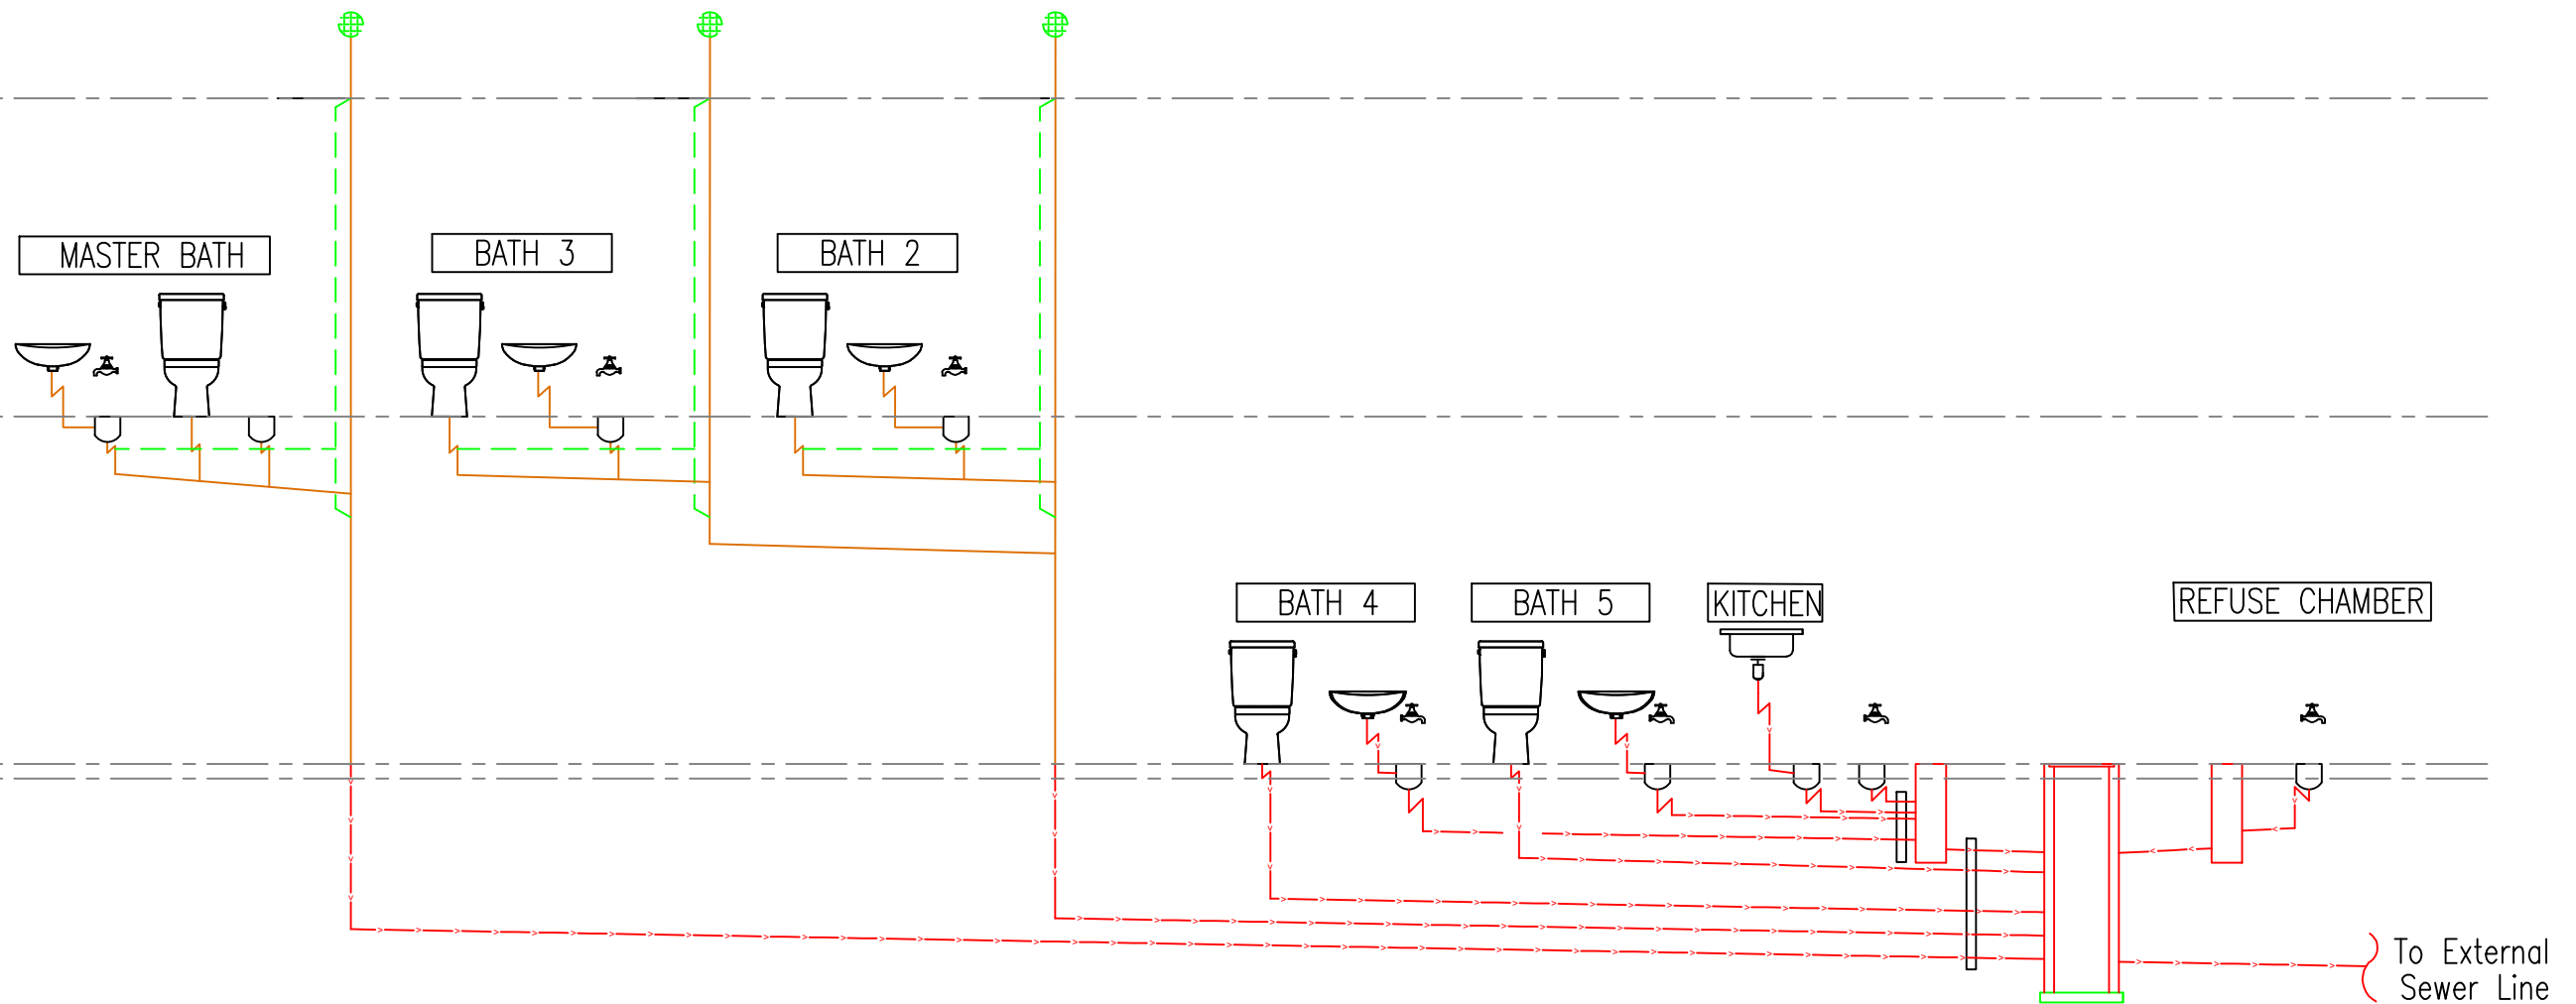







▲ Grd. Lev.



SCHEMATIC DIAGRAM
SCALE : NTS


HOME ALARM SYSTEM

LEGEND

SYMBOL	DESCRIPTION
	HOME SECURITY CONTROL PANEL
	LCD KEYPAD (MASTER BEDROOM & MAIN ENTRANCE)
	INTERNAL SIREN
	EXTERNAL STROBE LIGHT
	CABLES ACCESS TO F/F
	LIGHT AUTOMATION POINT
	MOTION DETECTOR
	PANIC BUTTON
	20mm UPVC CONDUIT SURFACE RUN ABOVE CEILING (ALARM CONDUIT)
	20mm UPVC CONDUIT SURFACE RUN ABOVE CEILING (AUTOMATION CONDUIT)

HOME ALARM SYSTEM


GROUND FLOOR LINK VILLA TYPE B / B1 (INTERMEDIATE LOT)

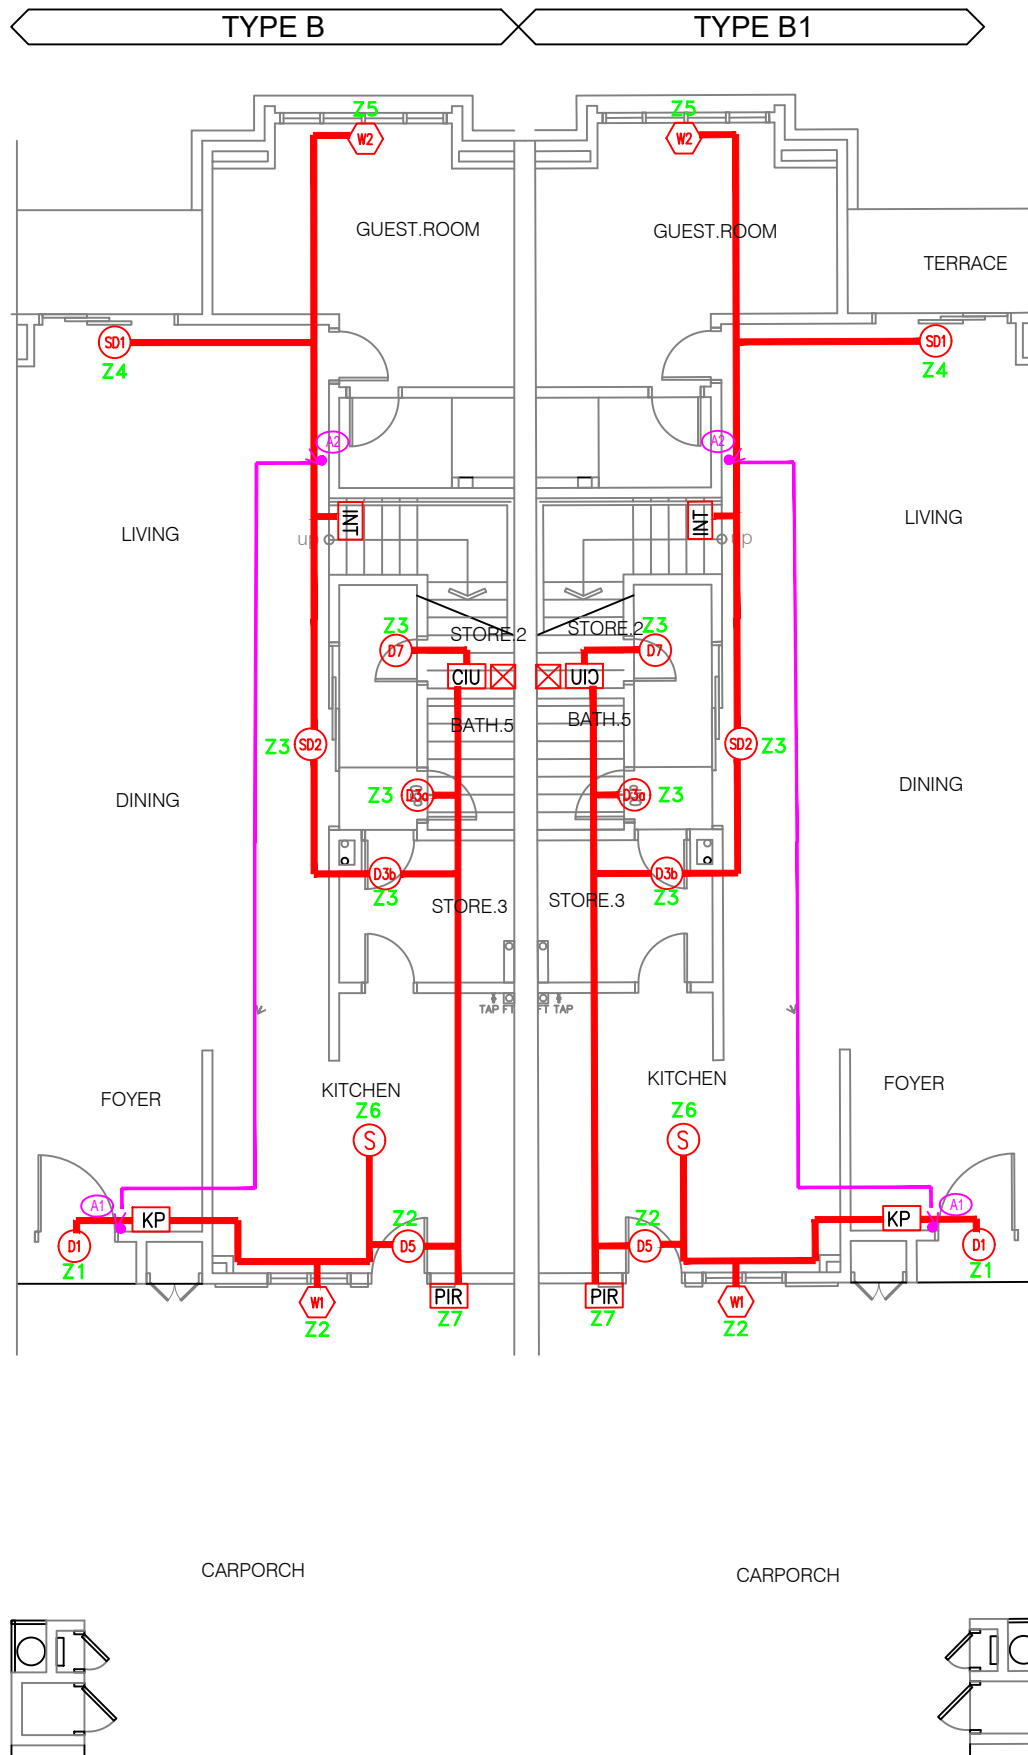

FOR REFERENCE ONLY


Schematic details as shown in the drawing are indicative and for reference only may vary from site installation / condition

HOME ALARM SYSTEM
FIRST FLOOR LINK VILLA TYPE B / B1 (INTERMEDIATE LOT)

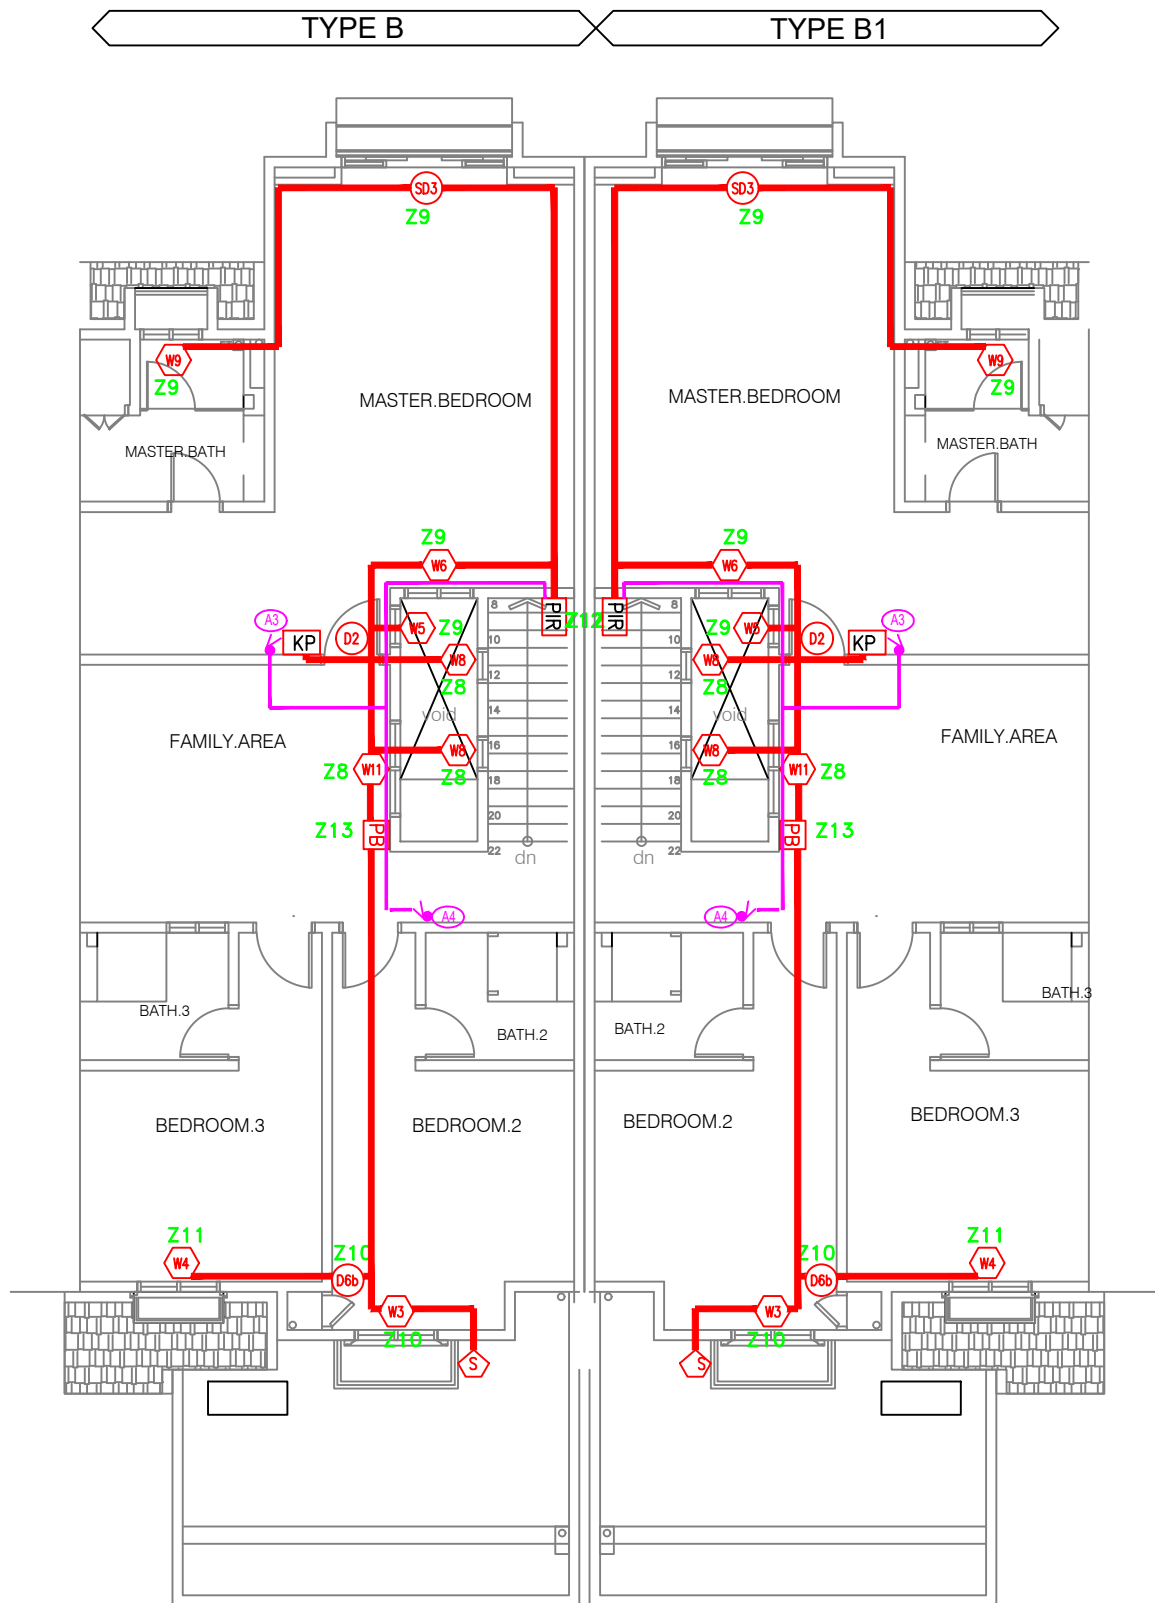

FOR REFERENCE ONLY


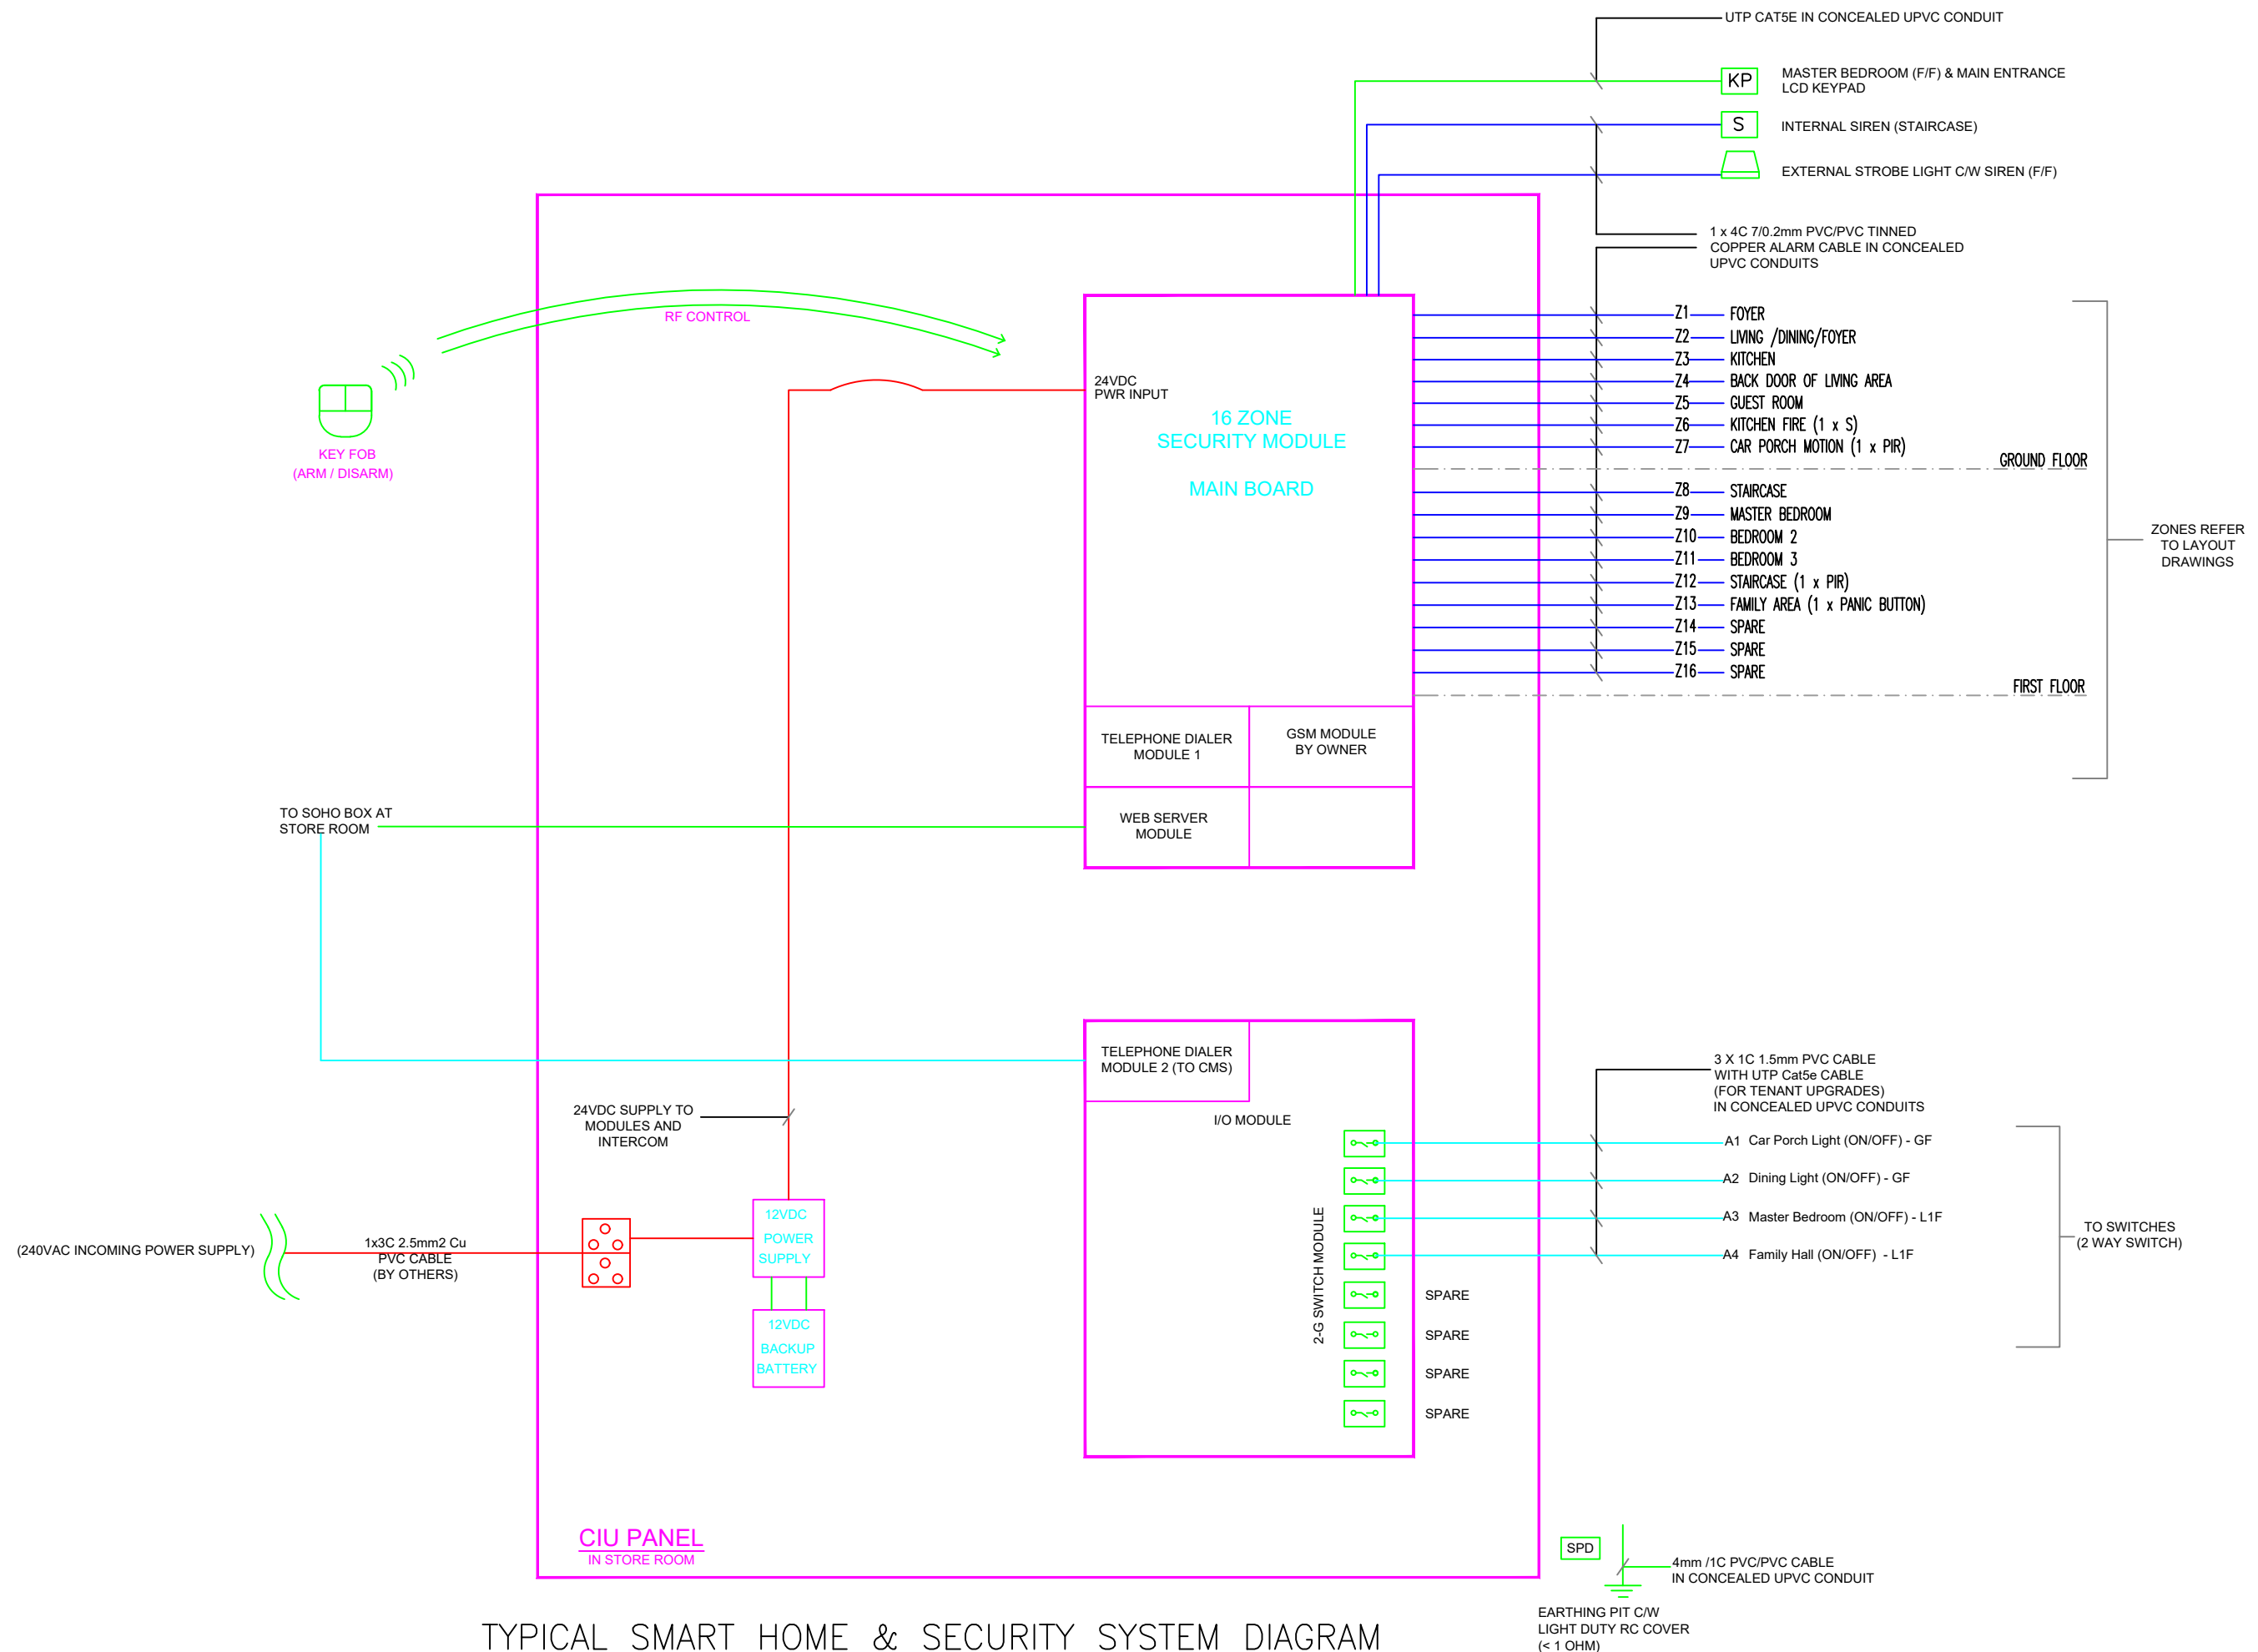



Schematic details as shown in the drawing are indicative and for reference only may vary from site installation / condition



TYPICAL SMART HOME & SECURITY SYSTEM DIAGRAM
(N.T.S)


AIR CONDITIONING SERVICES

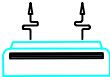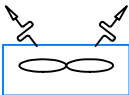LEGEND

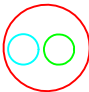SYMBOL	DESCRIPTION
	INDOOR UNIT FOR WALL MOUTED SINGLE SPLIT UNIT (BY OTHERS)
	OUTDOOR UNIT FOR SINGLE SPLIT UNIT (BY OTHERS)
	INSULATED REFRIGERANT COPPER PIPES
	ALL DRAIN PIPE
	REFRIGERANT PIPE RISER TO BE BOX UP IN GI TRUNKING

AIR CONDITIONING SERVICES


GROUND FLOOR LINK VILLA TYPE B / B1 (INTERMEDIATE LOT)

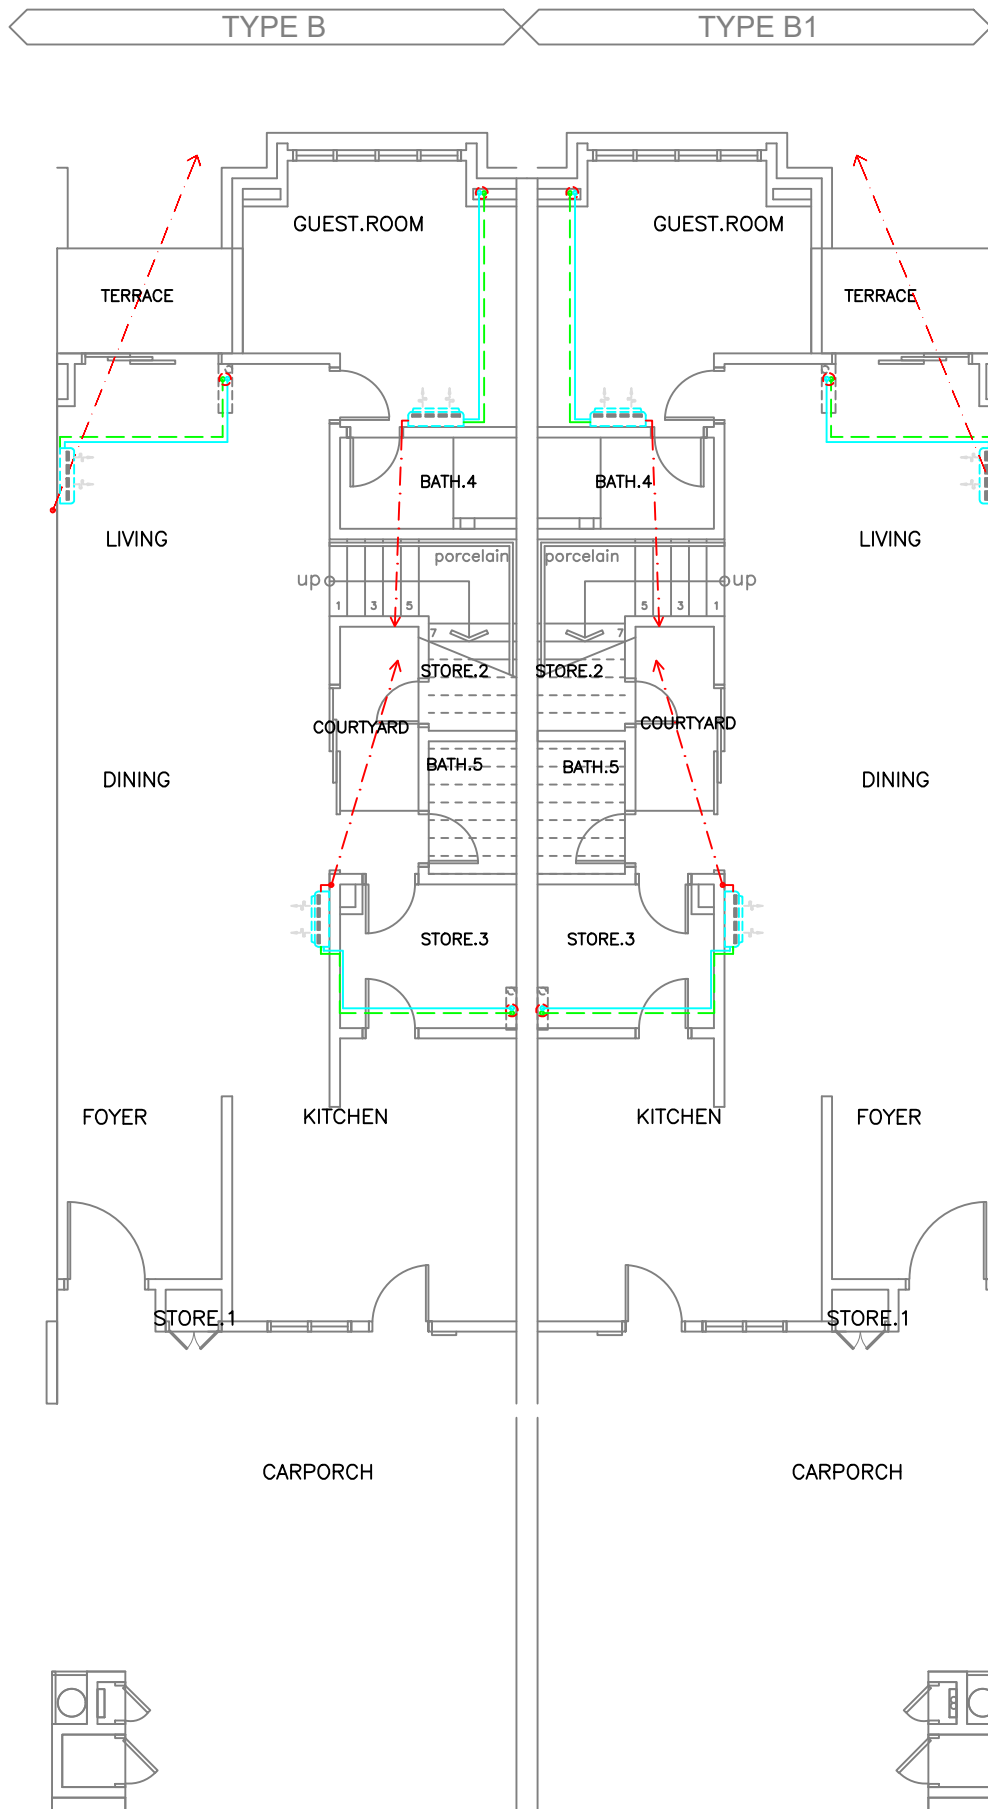

FOR REFERENCE ONLY

Schematic details as shown in the drawing are indicative and for reference only may vary from site installation / condition

AIR CONDITIONING SERVICES
FIRST FLOOR LINK VILLA TYPE B / B1 (INTERMEDIATE LOT)

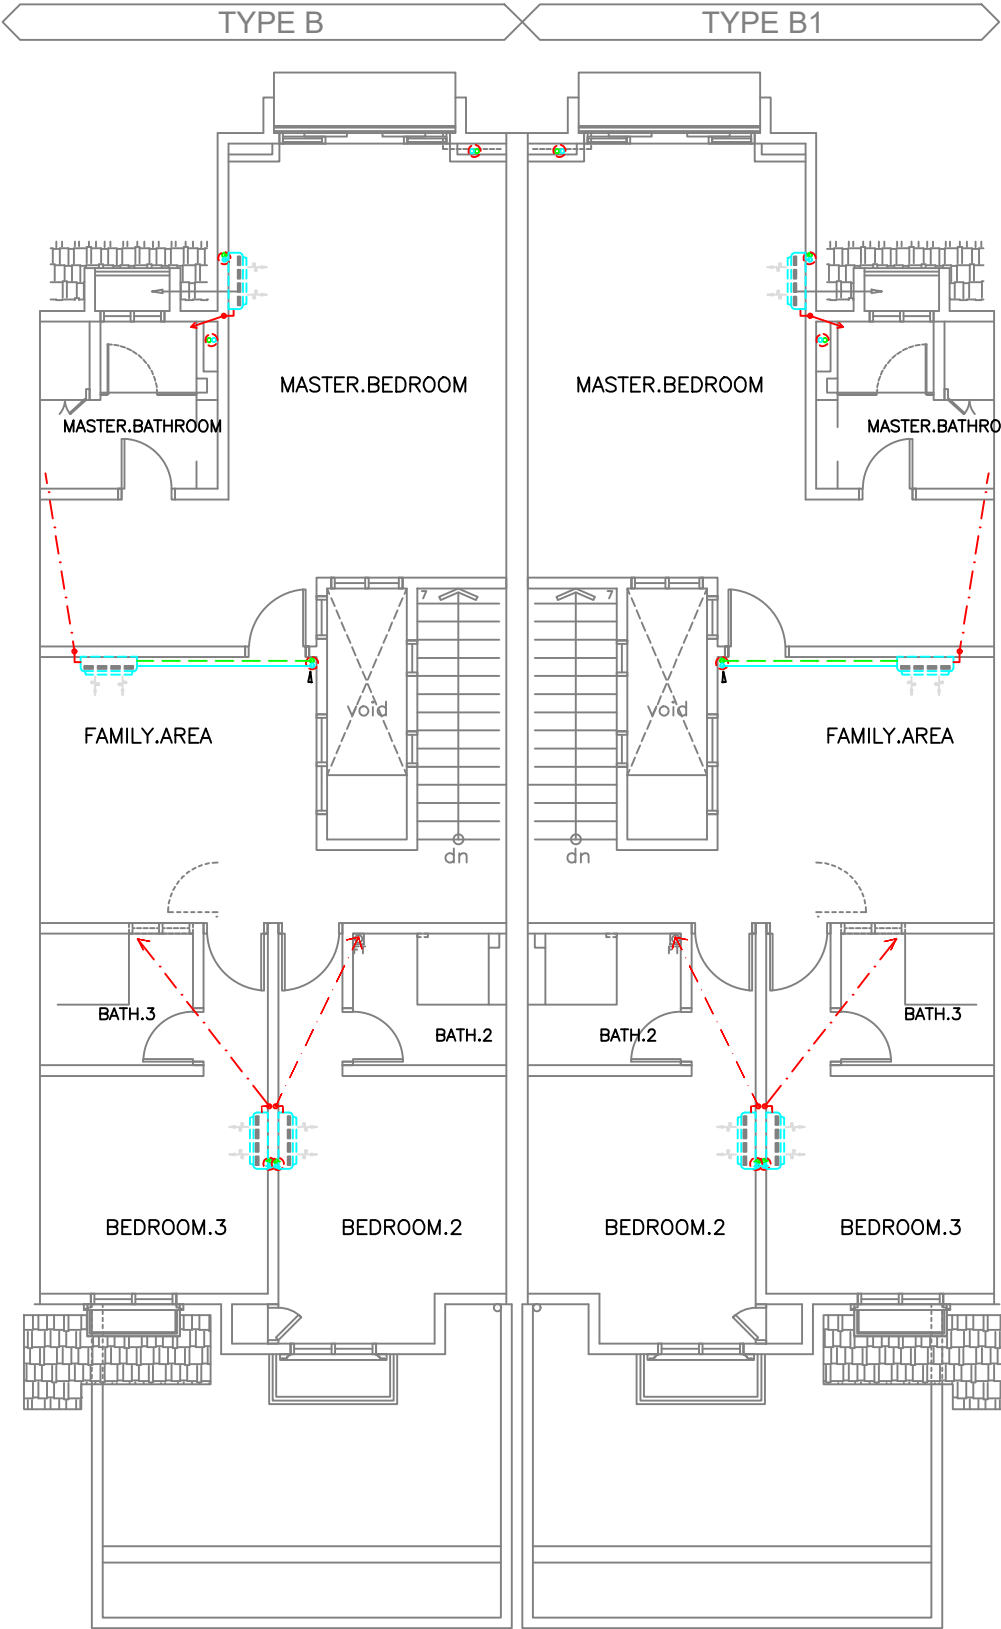


FOR REFERENCE ONLY

Schematic details as shown in the drawing are indicative and for reference only may vary from site installation / condition

AIR CONDITIONING SERVICES

ROOF LEVEL LINK VILLA TYPE B / B1 (INTERMEDIATE LOT LOT)

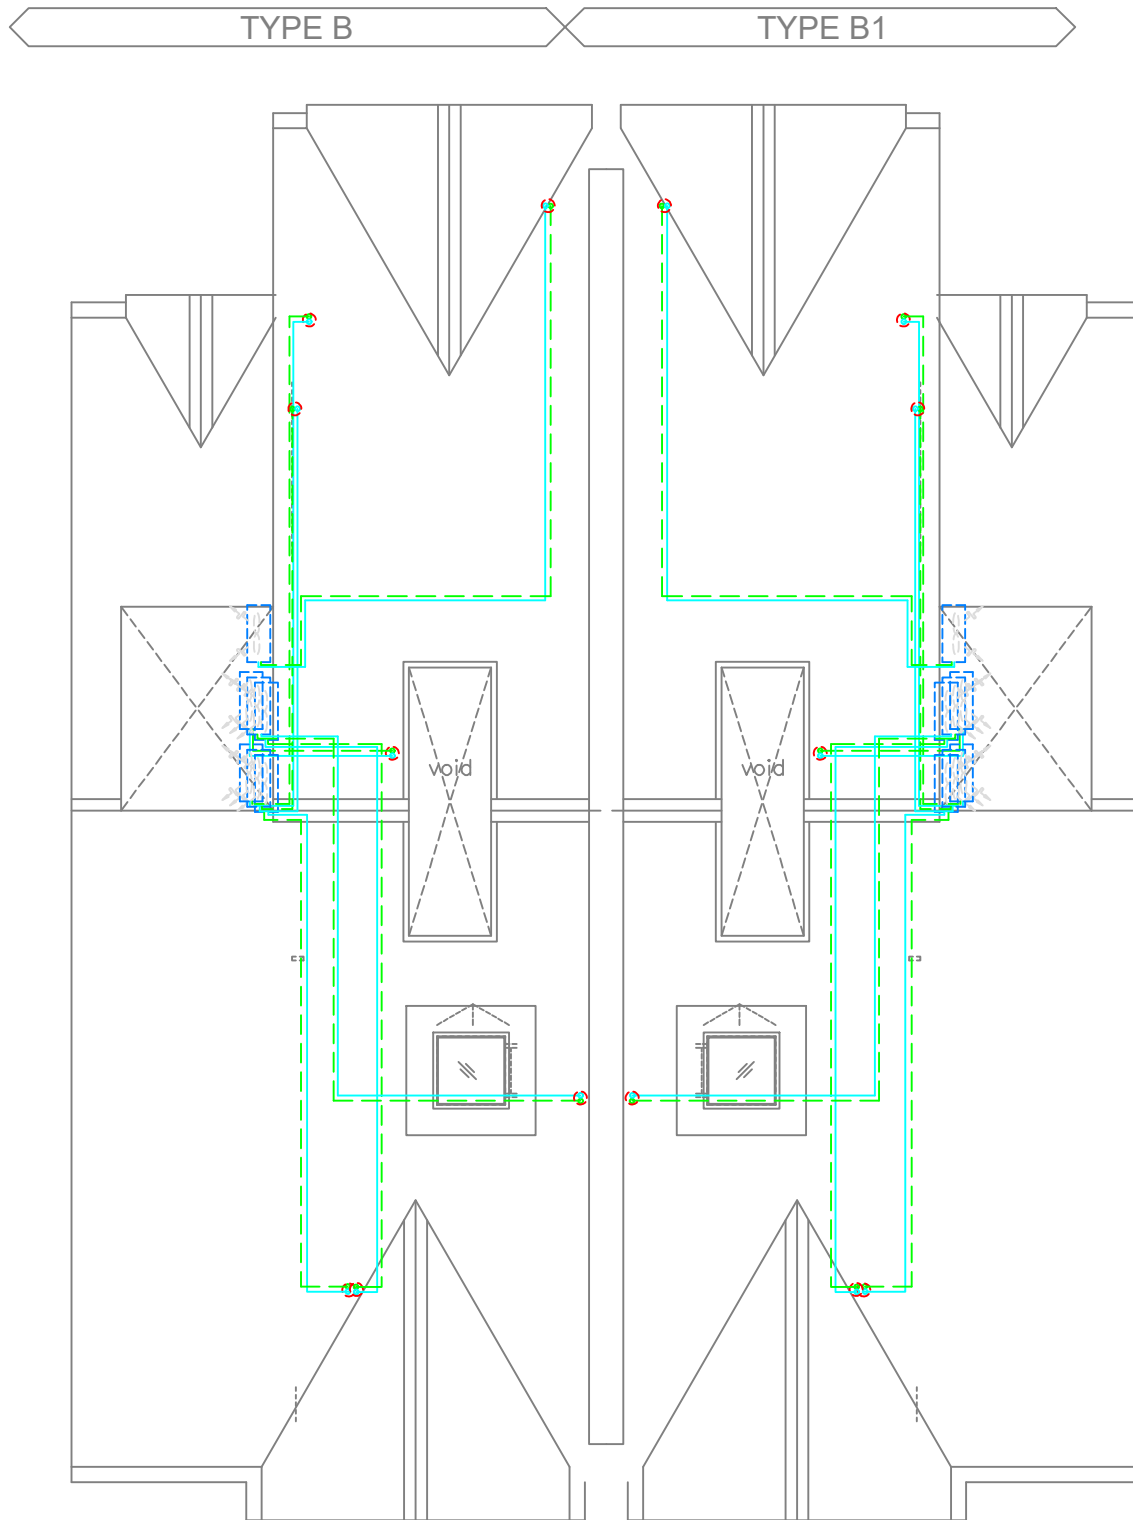






FOR REFERENCE ONLY

Schematic details as shown in the drawing are indicative and for reference only may vary from site installation / condition


TELEPHONE SERVICES

LEGEND

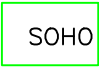SYMBOL	DESCRIPTION
	TEL. RJ11 JACK OUTLET, FLUSH
ASTRO 	ASTRO SOCKET POINT
TV 	SMATV SOCKET POINT (SAT / TV)
 ^D	DATA RJ45 JACK OUTLET
 ^T	VOICE INTERCOME JACK OUTLET
	SOHO BOX

TELEPHONES SERVICES


GROUND FLOOR LINK VILLA TYPE B / B1 (INTERMEDIATE LOT)

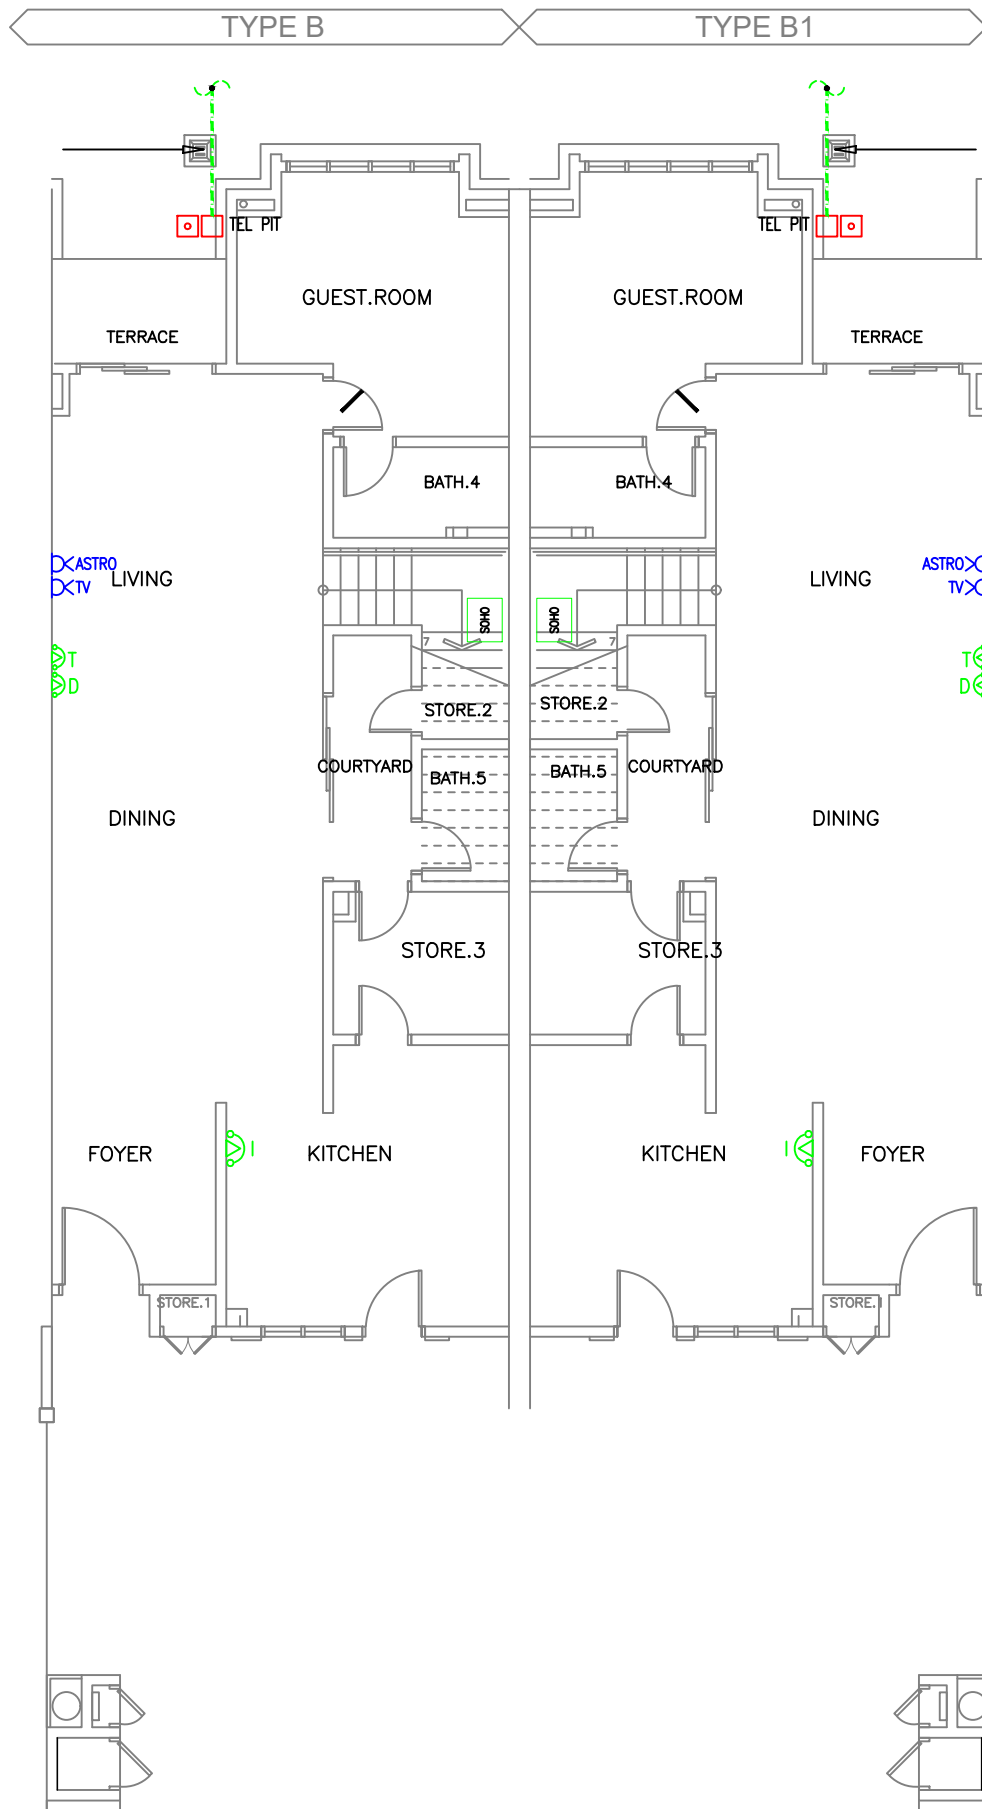

FOR REFERENCE ONLY

Schematic details as shown in the drawing are indicative and for reference only may vary from site installation / condition


TELEPHONES SERVICES
FIRST FLOOR LINK VILLA TYPE B / B1 (INTERMEDIATE LOT)

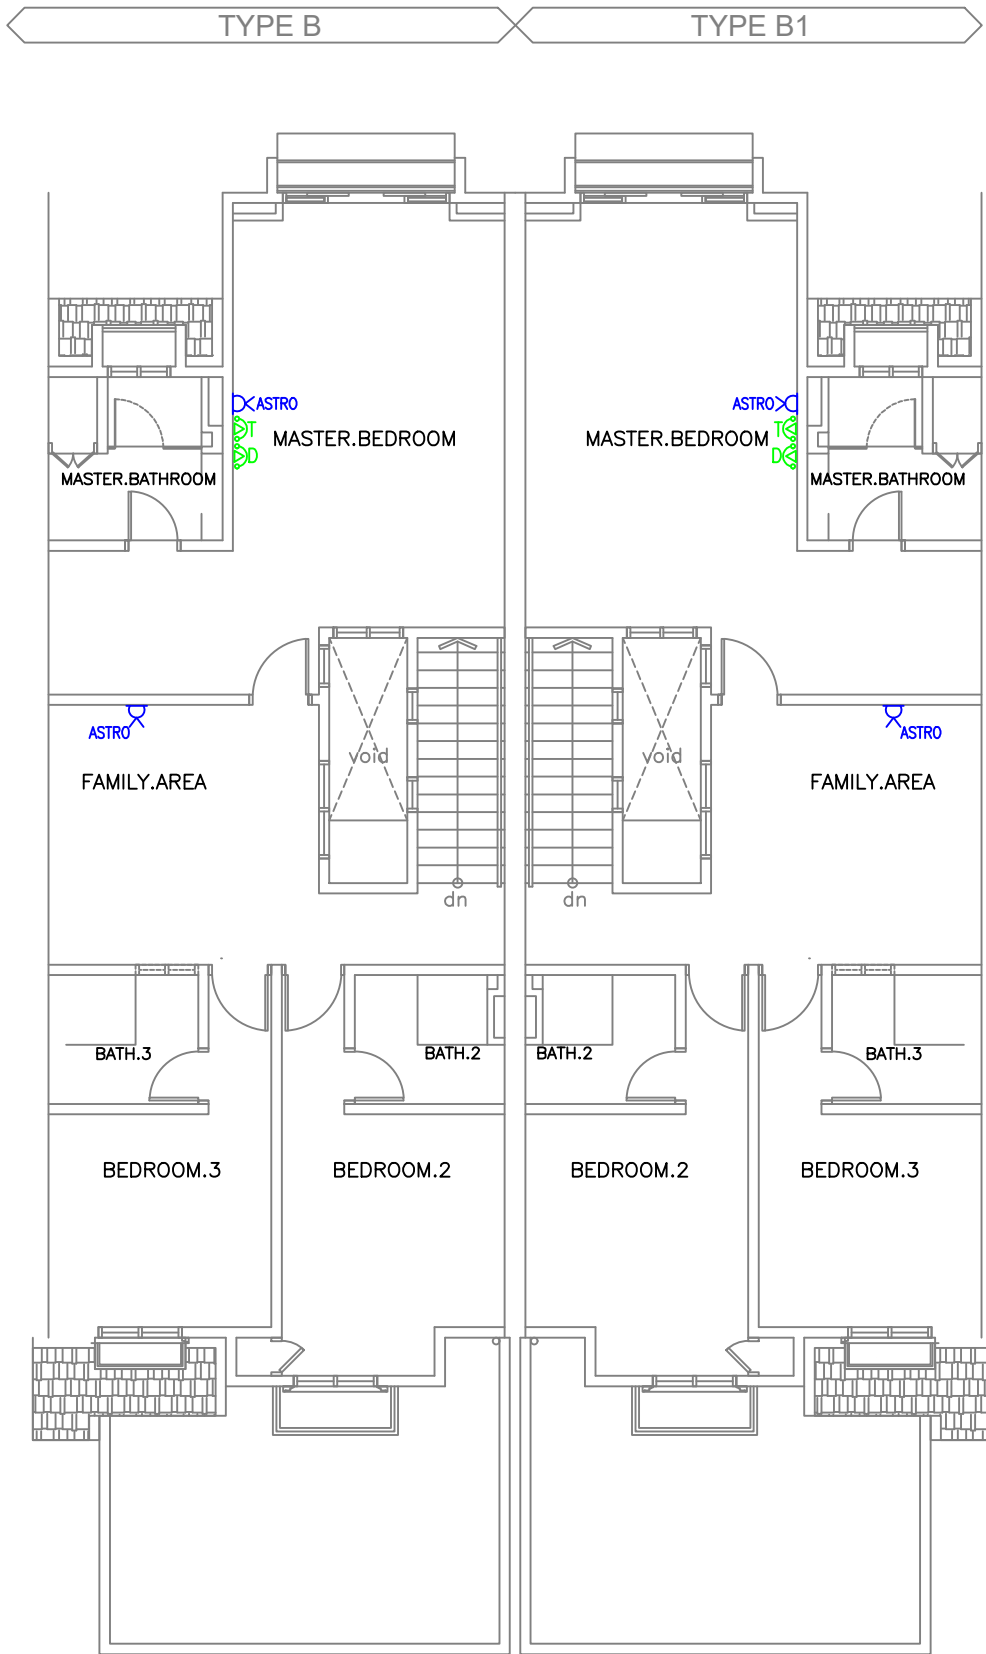


FOR REFERENCE ONLY

Schematic details as shown in the drawing are indicative and for reference only may vary from site installation / condition

TELEPHONE SERVICES SCHEMATIC DRAWING

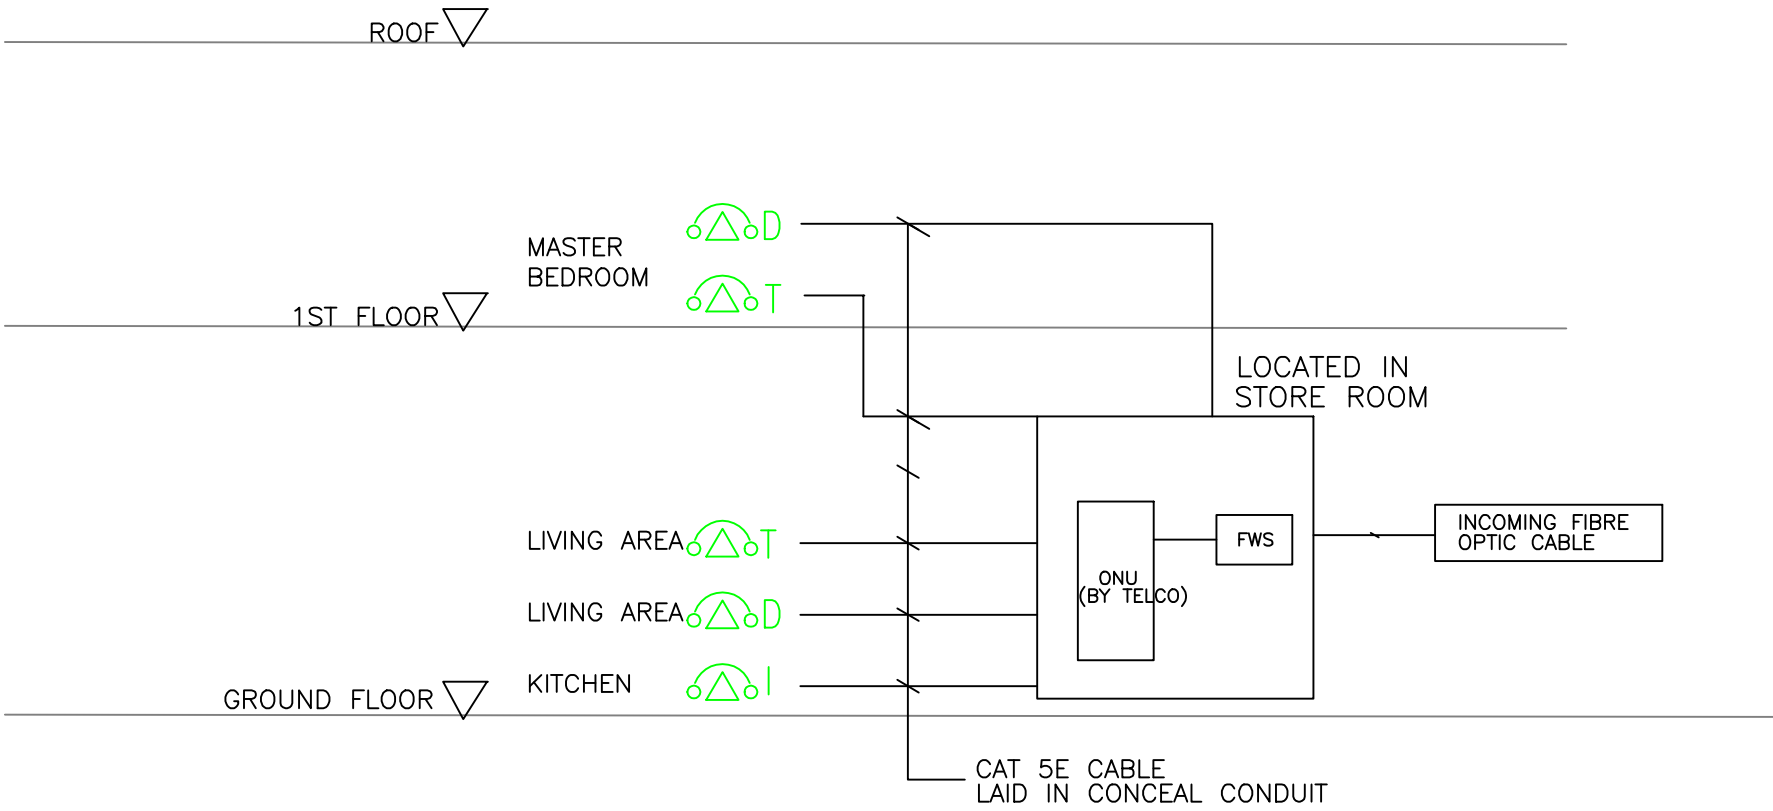

TELEPHONE SCHEMATIC DIAGRAM
SCALE : N.T.S

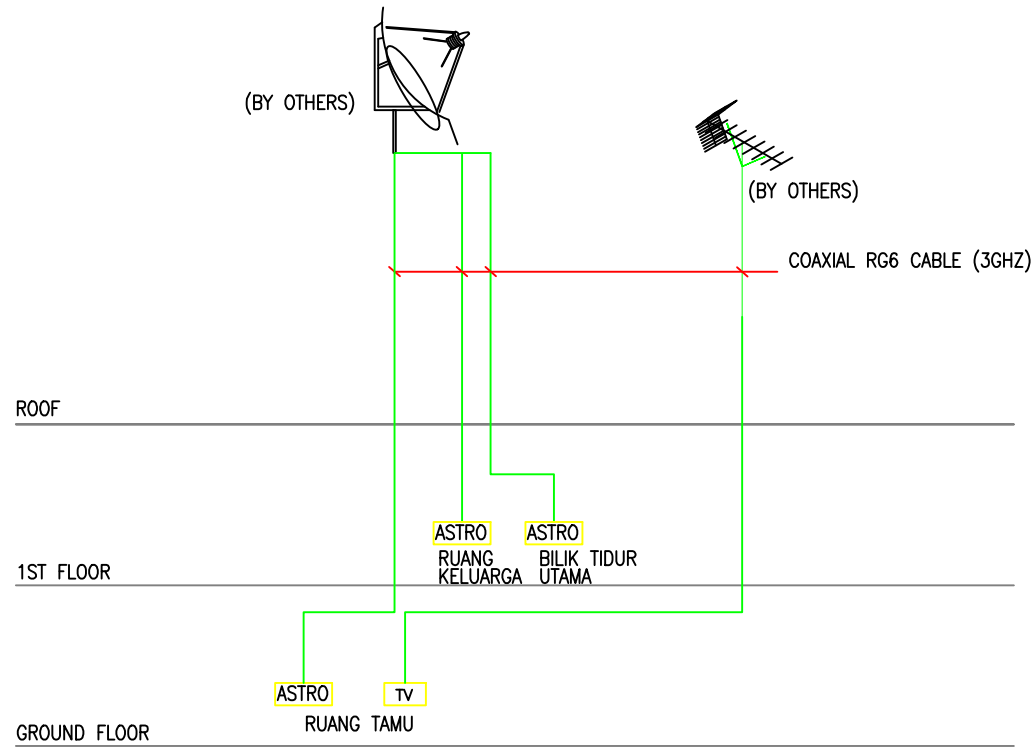

SMATV SYSTEM SCHEMATIC DIAGRAM